



DEVELOPMENT PERMIT NO. DP 23-034
DEVELOPMENT PERMIT AREA B: MULTI-UNIT RESIDENTIAL

TO: John Patrick Ens
RR36
Mission BC V2V 6B2
and
Inge Jolanda Bracewell
RR36
Mission BC
V2V 6B2
 (the "Permittee")

1. This Development Permit (the "Permit") is issued subject to compliance with all of the Bylaws of the City of Mission (the "City") applicable thereto, except as specifically varied or supplemented by this Permit.
2. This Permit applies to, and only to, those lands within the City described below and any and all buildings, structures, and other development thereon and shall be binding on a purchaser of the Permittee's interest in the Lands, or portion thereof:

Address	Parcel Identifier and Legal Description
9118 Cedar Street, Mission BC	Lot 2 Section 33 Township 17 New Westminster District Plan 76460

(the "Lands")

ZONING

3. The said lands are zoned Multi-unit Townhouse one Zone (MT1) and Institutional Parks Recreation and Civic Zone (IPRC) pursuant to "District of Mission Zoning Bylaw 5949-2020" as amended.

VARIANCES

4. "City of Mission Zoning Bylaw" as amended is hereby varied in respect of the said lands as follows:

Section 704 MT1 Zone D 1. – Setbacks				
			Required	Proposed
1.	Interior side yard (South lot line)	Building #1	7.5 m (24.6 ft.)	3.2 m (10.4 ft.)
2.	Rear yard (east lot line)	Building #8	7.5 m (24.6 ft.)	4.0 m (13.1 ft.)

Section 109 Off-street Motor Vehicle Parking Regulations (Townhouse) MT1			
Category		Permitted	Proposed
1.	Visitor parking permitted in a side yard.	0 stalls	1 stall in the northwest side yard.

See **Schedule A** for a site plan with these variances detailed.

See **Schedule B** for elevation plans with these variances detailed.

DEVELOPMENT PERMIT AREA

5. The above property has been designated as Development Permit Area B Multi-unit Residential in the City of Mission's Official Community Plan.
6. The following Permit works, terms and **conditions** shall apply to the Lands:
 - a. Condition of Permit to (insert wording or delete), and;
 - b. Buildings, structures and off-street parking shall be sited and constructed in conformance with the:
 - i. Site plan shown as **Schedule A** as attached, and;
 - ii. Elevation plans shown as **Schedule B** as attached, and;
 - c. Landscaping works shall be established in conformance with the landscaping plan shown as **Schedule C** as attached and form part of this permit.

COMPLIANCE

7. Minor changes to the aforesaid drawings that do not affect the intent of this Permit and the general appearance of the buildings and character of the development may be permitted, subject to the approval of the City.
8. The said lands shall not be built on and no building shall be constructed, installed or erected on the subject property, unless the building is constructed, installed or erected substantially in accordance with development plans (hereinafter referred to as "the Plans"), unless approval in writing has been obtained from the City to deviate from the said Plans.
9. All landscaping works and planting materials shall be provided in accordance with the landscaping plan
10. All planting materials provided shall be able to survive for a period of one (1) year from the date of the site approval by the City.

FEES AND SECURITIES

11. As a condition of the issuance of this Permit, The City will be holding the security set out below to ensure that development, including landscape works, is carried out in accordance with the terms and conditions of this Permit.
12. The condition of the posting of security is that should the Permittee fail to carry out the development hereby authorized, according to the terms and conditions of the permit within the

time provided, the City may use the security to carry out the work by its servants, agents or contractors.

13. There will be filed accordingly a landscape security in the amount of **\$103,750**;
14. The Permittee shall complete the landscaping works required by this permit within six (6) months of the occupancy permit being issued for the building(s) / addition. Within this six (6) month period, the required landscaping works must be installed by the Permittee, and inspected and approved by the City.
15. If the landscaping works are not approved within this six (6) month period, the City has the option of continuing to renew the security until the required landscaping is completed or has the option of drawing the security and using the funds to complete the required landscaping. In such a case, the City or its agents have the irrevocable right to enter into the property to undertake the required landscaping works for which the security was submitted.
16. Any surplus shall be paid over to the Permittee upon verification by the Director of Development Services (or delegate) that the development has been completed in accordance with the term and conditions of this Permit.

SECURITY RETURN

17. If the landscaping works are approved within the six (6) months or thereafter in accordance with the preceding paragraph, without the City having to draw the security, 90% of the original security will be returned to the Permittee.
18. A holdback of 10% of the original security will be retained until:
 - (a) A final inspection is undertaken within 12 months of the date of the original inspection approval given to the landscaping.
 - (b) If the landscaping receives approval at final inspection, the 10% holdback will be returned to the Permittee.
 - (c) If, after the final inspection, approval of the landscaping is not given, the City has the option of:
 - (i) continuing to renew the security until the required landscaping is approved or
 - (ii) has the option of drawing security and using funds to complete the required landscaping. In such a case, the Municipality or its agents have the irrevocable right to enter onto the property to undertake the required landscaping for which the security was submitted.

PERMIT LIMITATIONS

19. The land described herein shall be developed strictly in accordance with the terms and conditions and provisions of this permit and any plans and specifications attached to this Permit shall form a part hereof.
20. This Permit is not a building permit.

ISSUANCE / EXPIRY

21. This Permit shall lapse if the Permittee does not substantially commence the construction of the first phase of a phased development permitted by this permit within two (2) years of the date of this permit.

AUTHORIZING RESOLUTION NO. [Click here to type resolution number] passed by the Council on the [Click here to type day of the month] day of [Click here to type month] , [Click here to type year] .

IN WITNESS WHEREOF this Development Permit is hereby issued by the Municipality signed by the Mayor and Corporate Officer the [Click here to type day of the month] day of [Click here to type month] ,2025.

MAYOR

CORPORATE OFFICER

Attachments:

Schedule A: Site Plan dated March 21, 2025 prepared by TRIO Architecture Inc.


Schedule B: Elevation Plans dated March 21, 2025 prepared by Trio Architecture Inc.

Schedule C: Landscape Plan dated March 2025 prepared by C. Kavolinas and Associates Inc.



PROPOSED TOWNHOUSE DEVELOPMENT

9118 CEDAR STREET, MISSION, B.C.

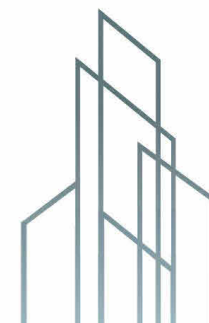

TRIO Architecture Inc.

info@trioarchitecture.ca
604.854.3740

Unit B 33623 Wildwood Drive
Abbotsford, BC V2S 1S2


TRIOARCHITECTURE.CA

ARCHITECT


TRIO ARCHITECTURE INC.
Contact: Darren Hall
33623 Wildwood Dr., Abbotsford, BC
V2S 1S2
p: 604-854-8175
f: 604-854-3125
email: darren.h@trioarchitectural.ca
website: www.trioarchitectural.ca

Schedule A

Site Plans

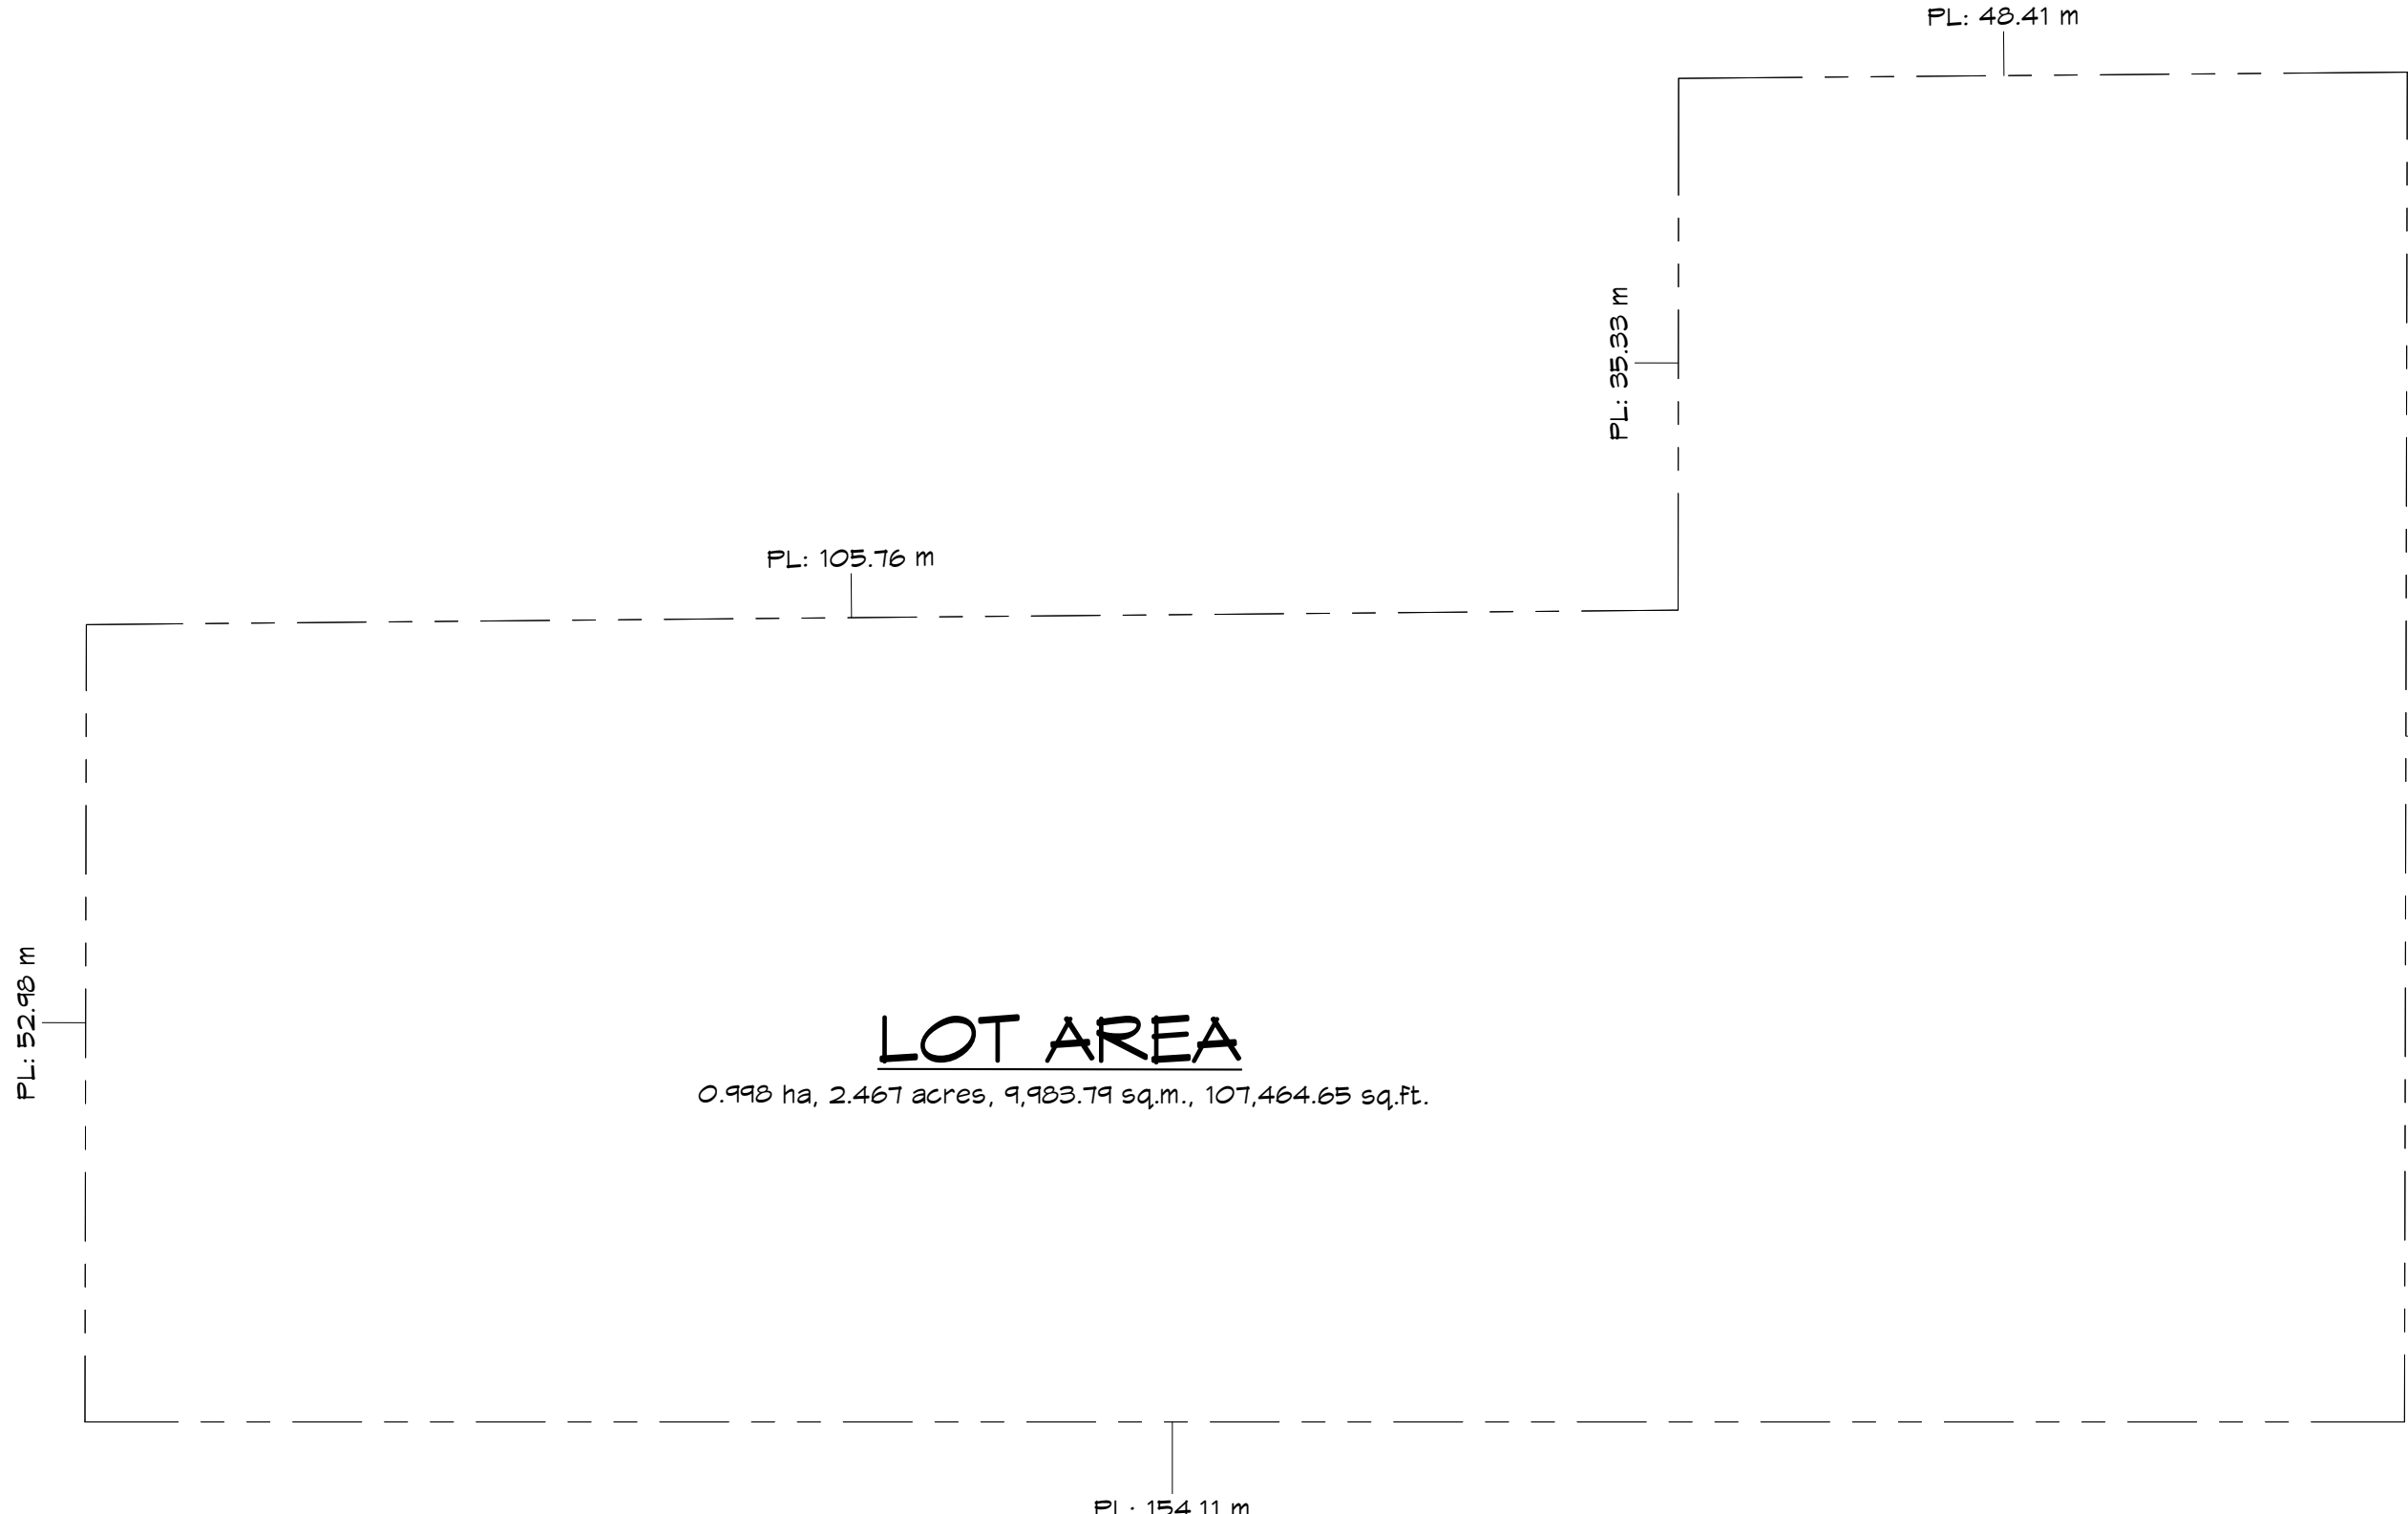


1
A-0.5 1" = 40'-0"

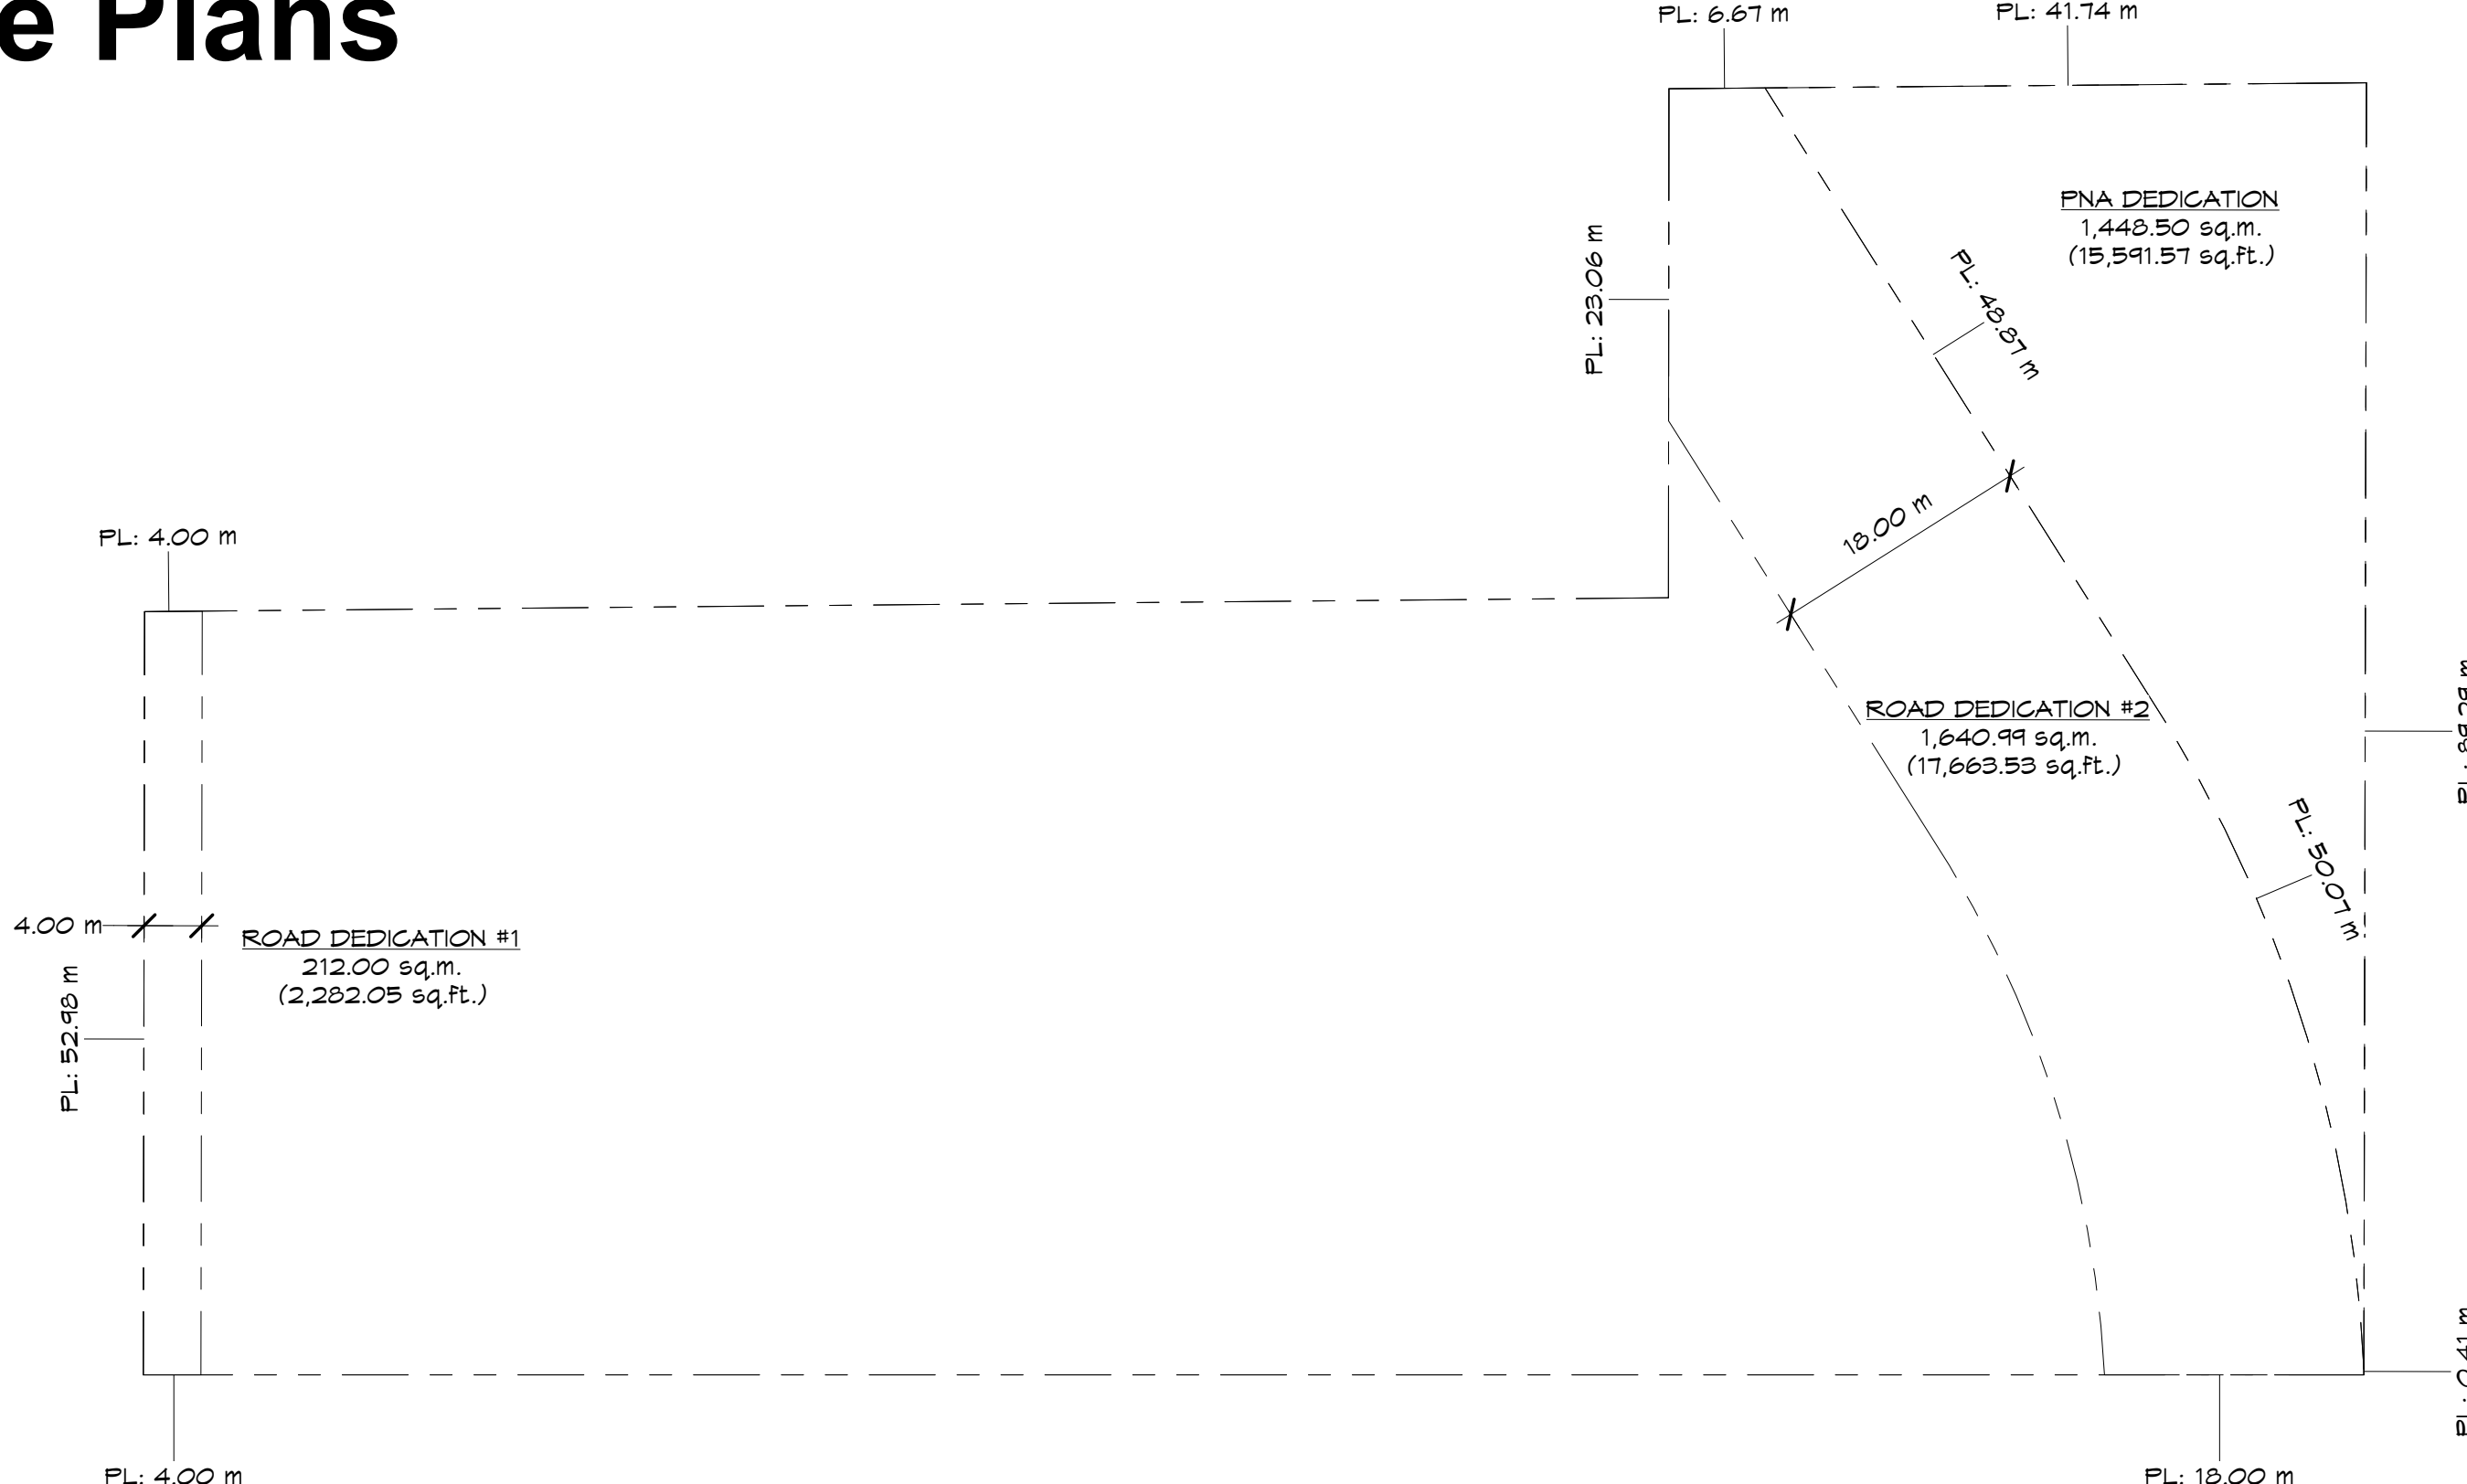

2
A-0.5

LOT DEDICATIONS


1" = 40'-0"

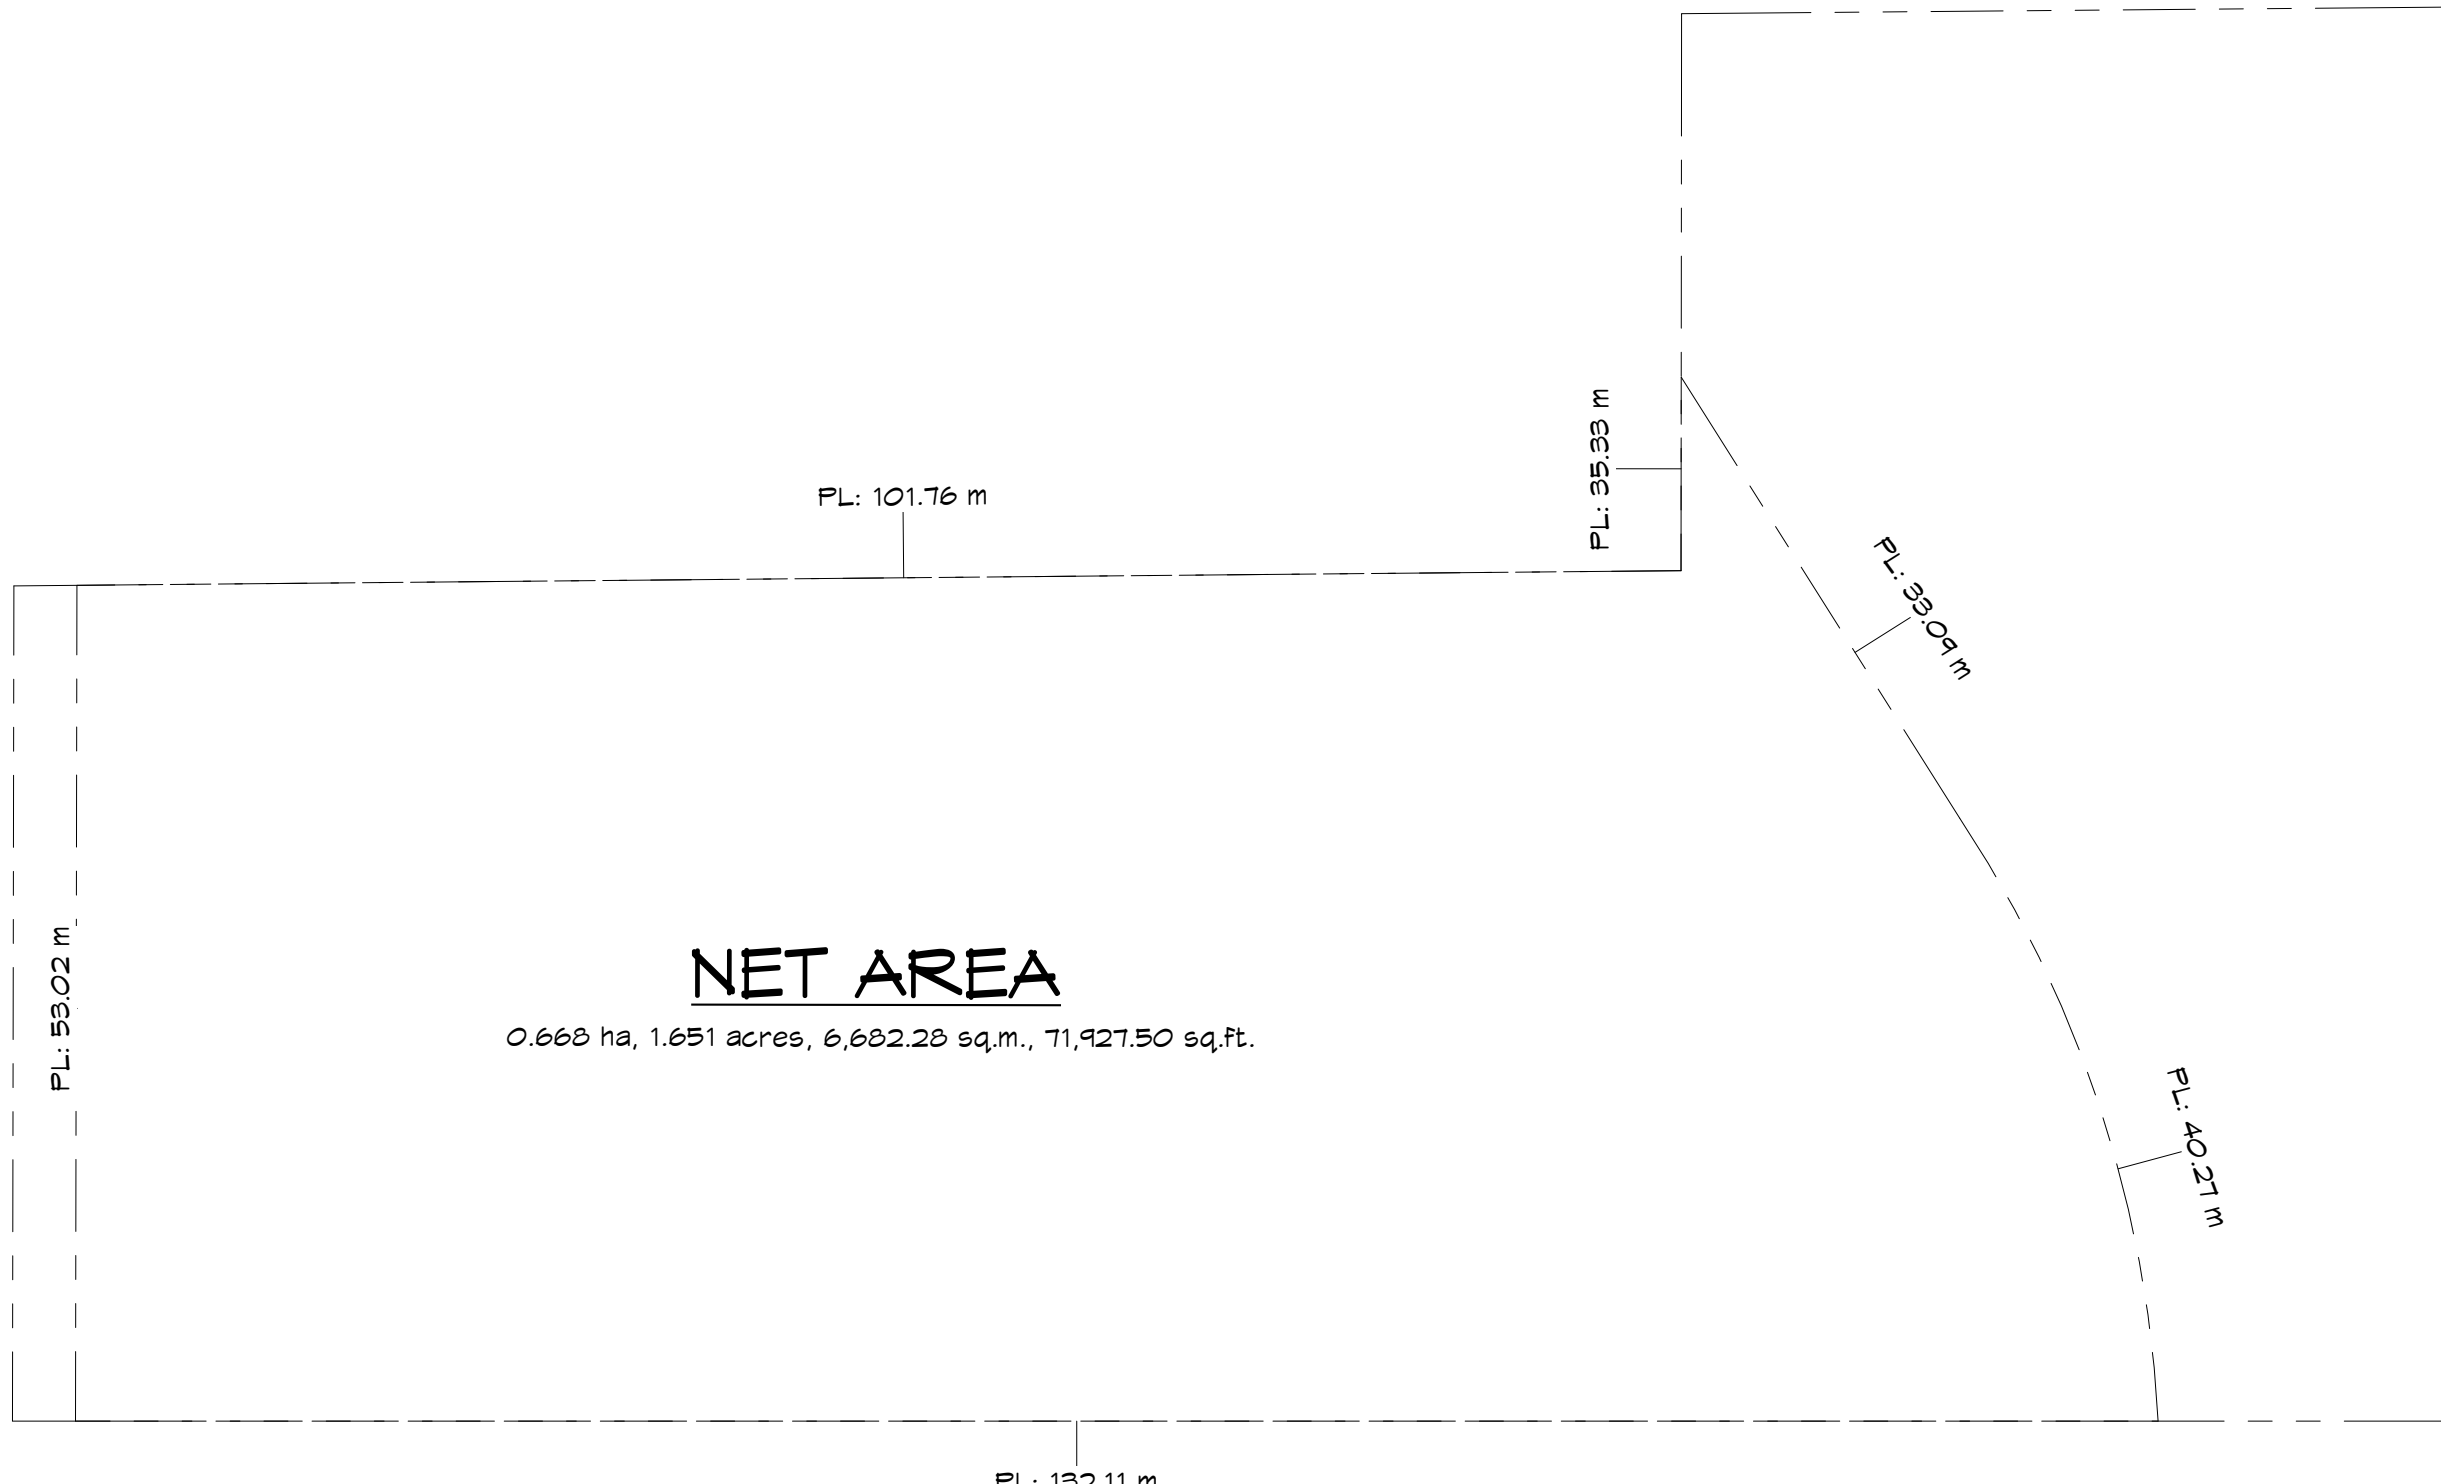

PROPOSED SITE PLAN

date: 2/27/2025 4:15:30 PM		project:	
scale: 1" = 40'-0"		PROPOSED TOWNHOUSE DEVELOPMENT	
drawn: Author		9118 CEDAR STREET, MISSION, B.C.	
checked: Checker		SITE CONSOLIDATION PLAN	
project no.: 221212		drawing:	
sheet no.:		A-0.5	



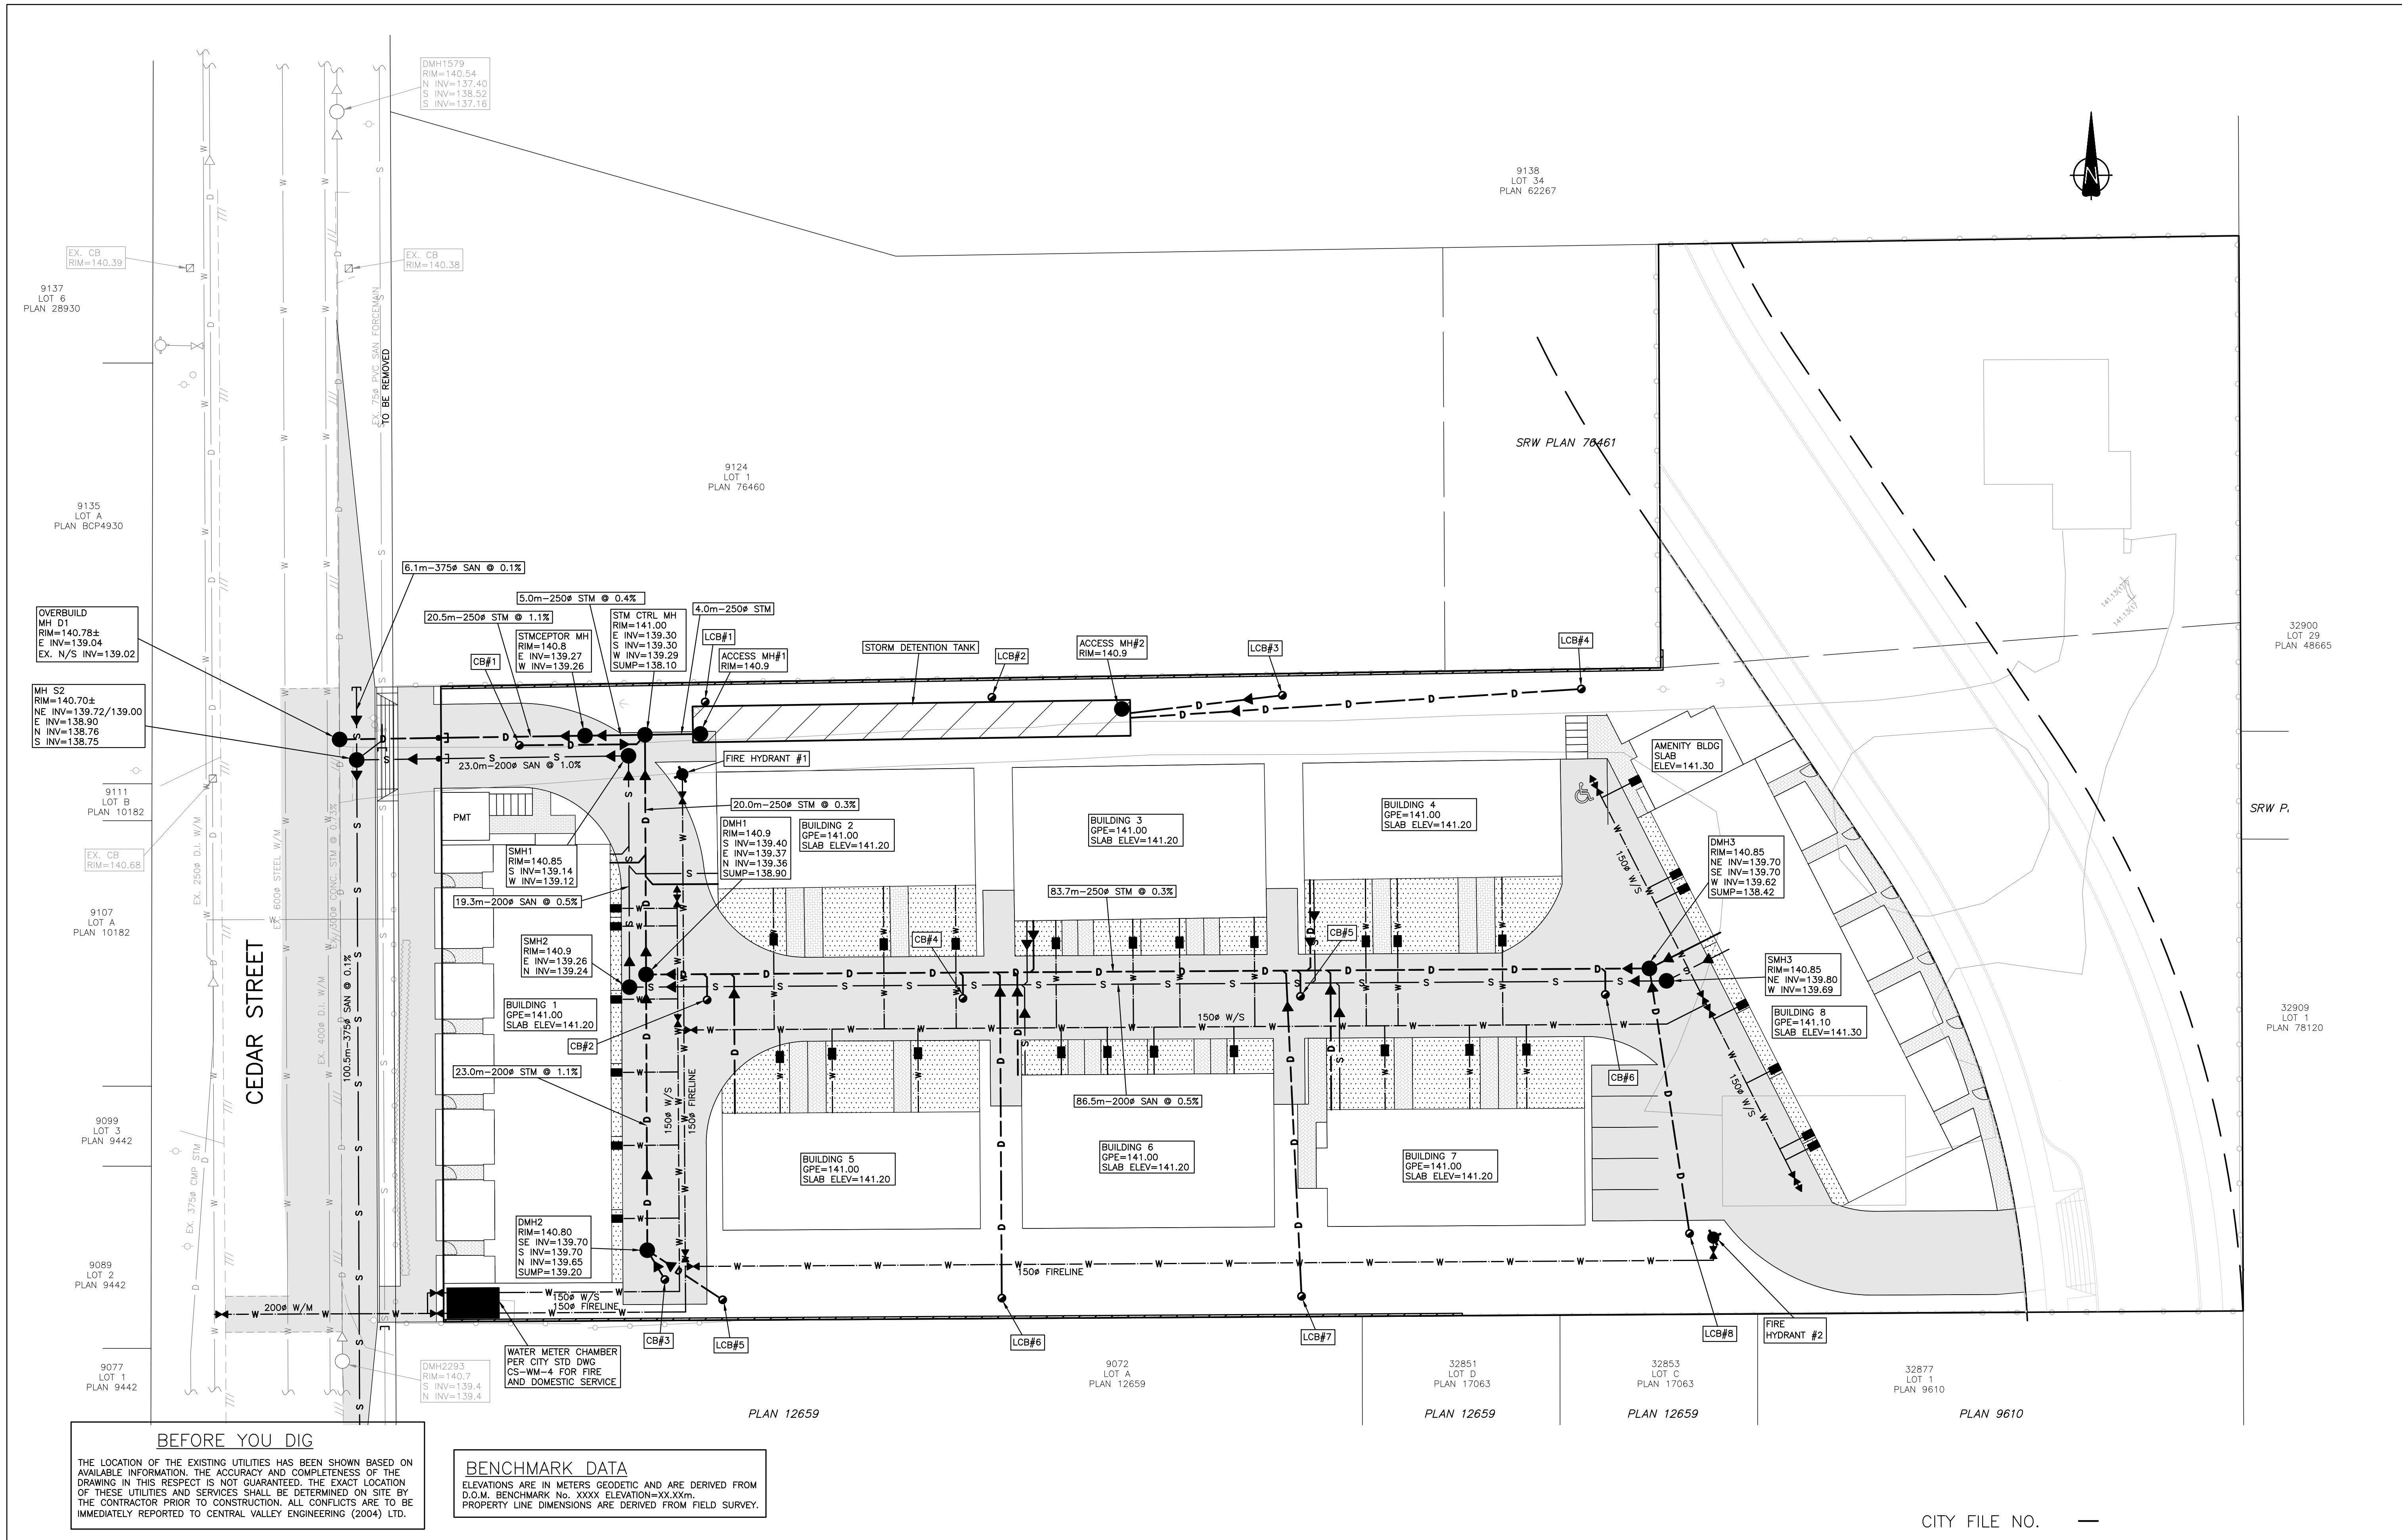

CLIENT: D&D DESIGN		ENGINEER: CENTRAL VALLEY ENGINEERING (2004) LTD.				PROJECT NO: 2239		SHEET NO: 2 OF 3		City of Mission	
ADDRESS: UNIT B 33623 WILDWOOD DRIVE		#103-2890 GARDEN ST., ABBOTSFORD B.C. V2T 4W7				DATE: NOVEMBER 2022		City Of Mission Engineering Department		CONCEPTUAL SITE SERVICING PLAN 9118 CEDAR STREET	
CITY: ABBOTSFORD, B.C.		BUS. (604) 853-5000 FAX: (604) 853-7114				DWN BY: E.B.		Reviewed for compliance with City standards.			
TEL: 604-854-8175						DESIGN: T.B.		By:..... Date:.....			
CONTACT: DARREN HALL				NO. DATE BY		REVISIONS		TECH ENG.			
				4. 2025/03/31 J.B.		UPDATED TO SUIT REVISED SITE PLAN(2)		T.B. R.C.			
				3. 2024/11/27 E.B.		UPDATED TO SUIT REVISED SITE PLAN		T.B. R.C.			
				2. 2024/01/15 J.B.		RE-ISSUED TO ACCOMPANY D.P. APPLICATION		T.B. R.C.			
				1. 2023/01/26 E.B.		ISSUED TO ACCOMPANY D.P. APPLICATION		T.B. R.C.			


Schedule B

Elevations
& Floor
Plans



PROPOSED TOWNHOUSE DEVELOPMENT

9118 CEDAR STREET, MISSION, B.C.

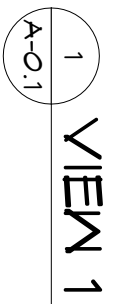

A-0.1



1
A-0.2



2 VIEW 3
A-0.2


date:	2/27/2025 4:18:27 PM
scale:	1/4" = 1'-0"
drawn:	Author
checked:	DH
project no.:	221212
sheet no.:	

A-0.2

project: **PROPOSED TOWNHOUSE
DEVELOPMENT
9118 CEDAR STREET, MISSION, B.C.**

RENDERINGS

ARCHITECTURAL SEAL

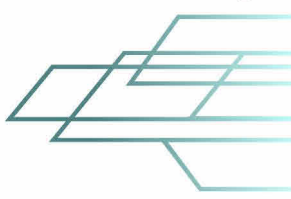

TRIO Architecture Inc.

Unit B 33623 Willwood Drive
Abbotsford, BC V2S 1S2

Unit B 33623 Wildwood Dr
Abbotsford, BC V2S 1S2[illegible]

REVISIONS				

TRIOARCHITECTURE.CA

ALL DIMENSIONS & CONDITIONS MUST BE VERIFIED ON SITE TO FIT JOB




1
A-0.3 VIEW 4




2
A-0.3 VIEW 5

date: 2/27/2025 4:18:28 PM	scale: 1/4" = 1'-0"	drawn: Author	checked: DH	project no.: 221212	sheet no.: A-0.3	project: PROPOSED TOWNHOUSE DEVELOPMENT 9118 CEDAR STREET, MISSION, B.C.	drawing: RENDERINGS	ARCHITECTURAL SEAL	TRIO Architecture Inc. info@trioarchitecture.ca 604.854.3740 Unit B 33623 Wildwood Drive Abbotsford, BC V2S 1S2	TRIOARCHITECTURE.CA	ISSUE TABLE		REVISIONS		ALL DIMENSIONS & CONDITIONS MUST BE VERIFIED ON SITE TO FIT JOB	
											No.	Date (dd/mm/yyyy)	No.	Date (dd/mm/yyyy)	No.	Date (dd/mm/yyyy)

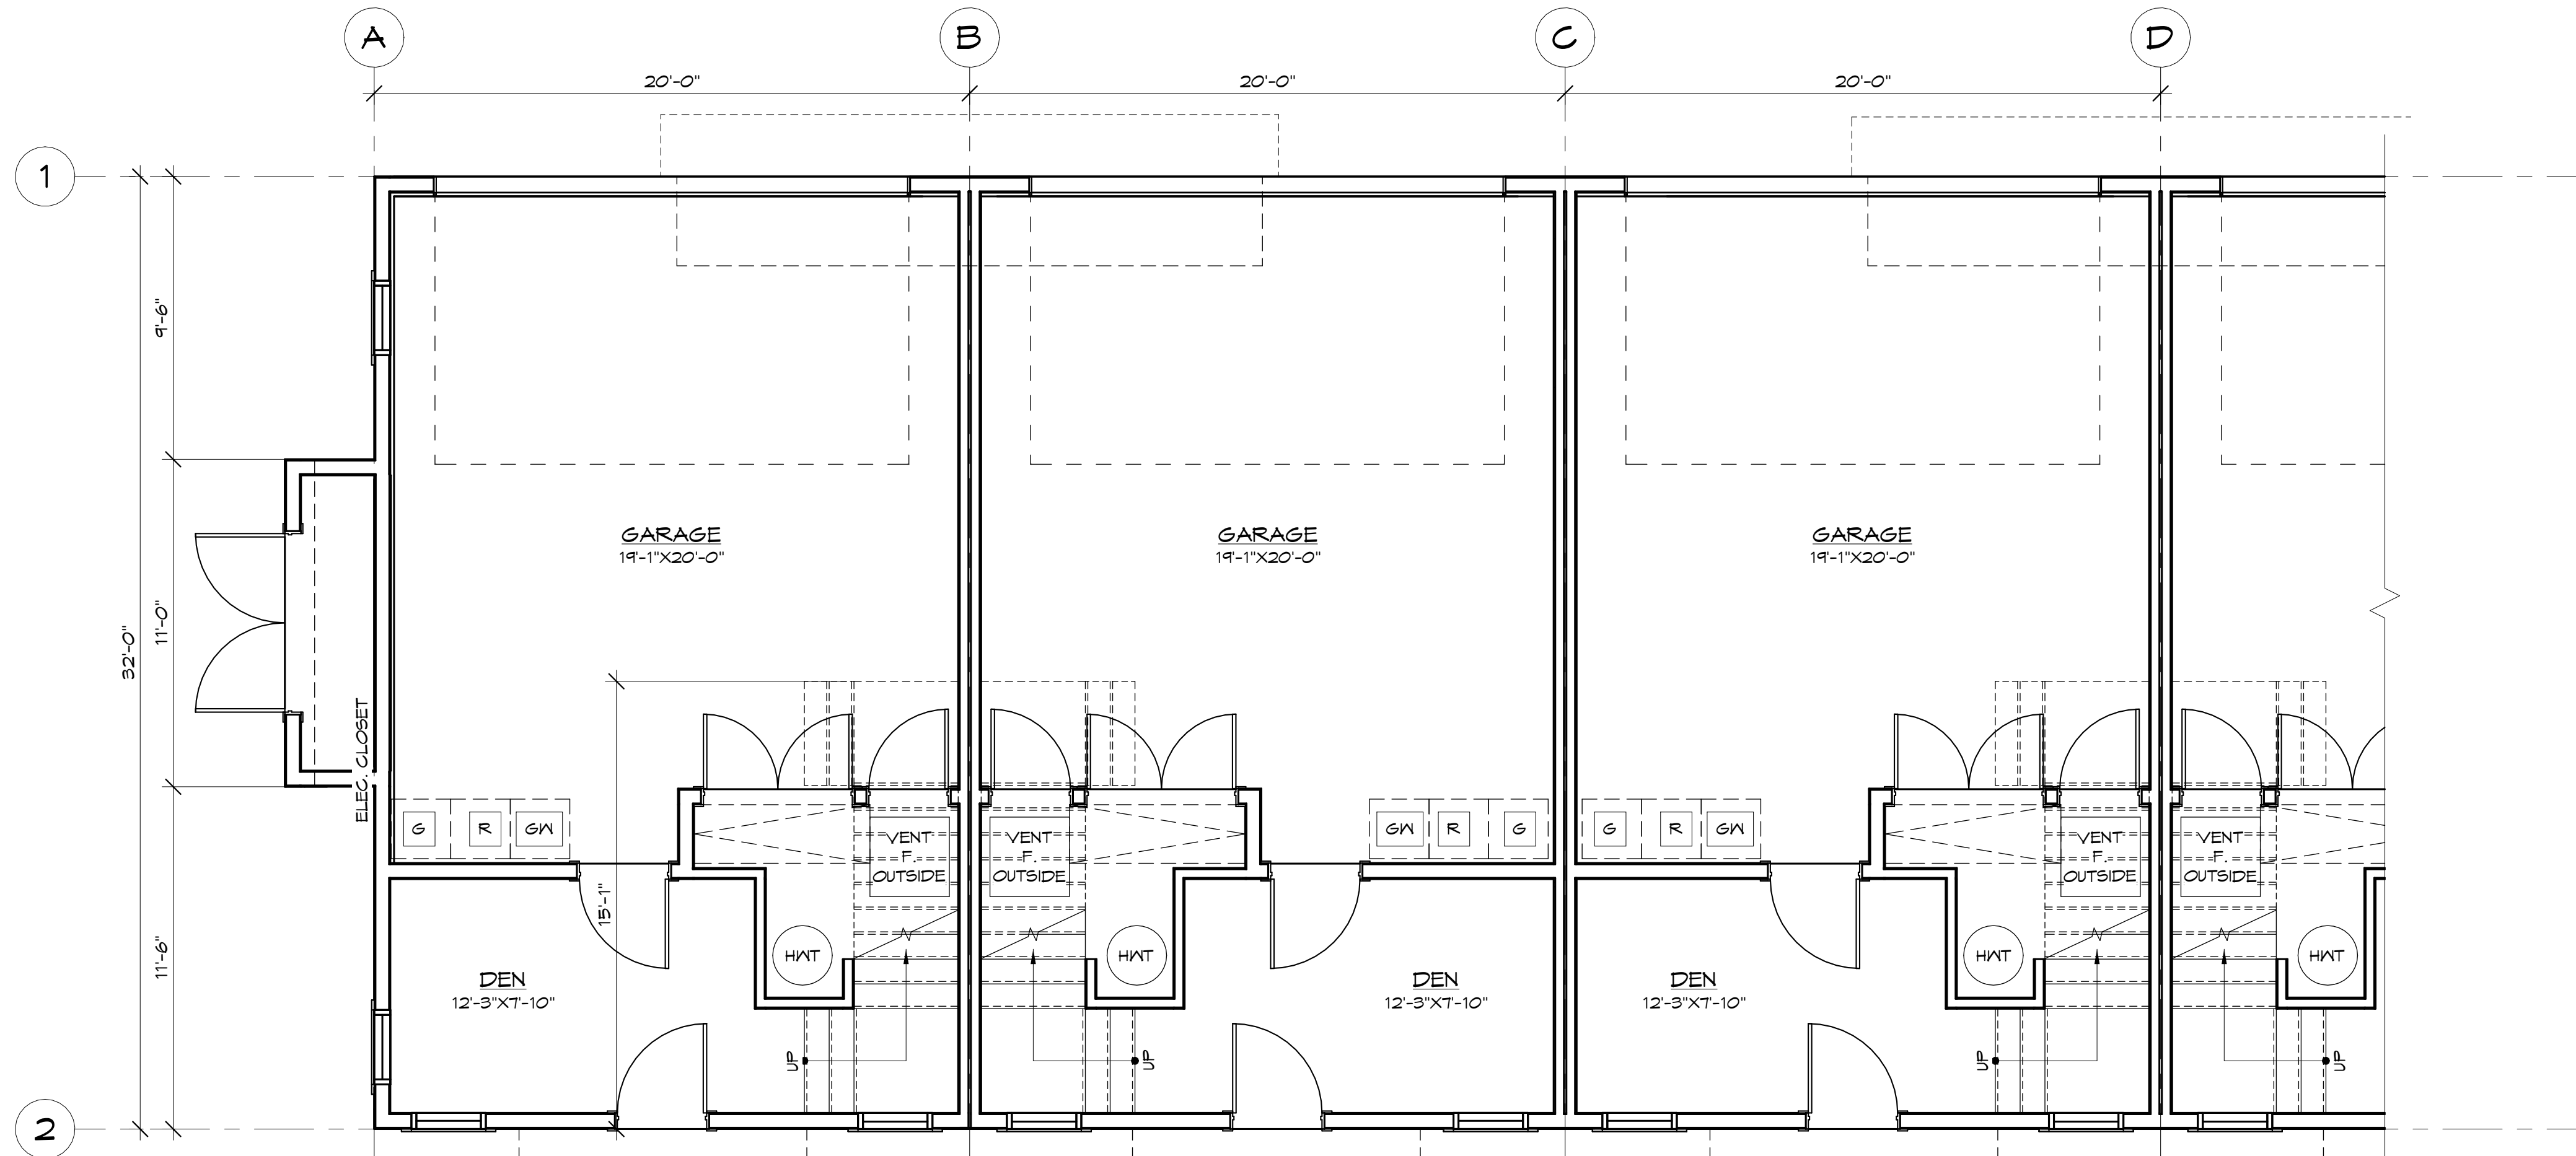


BUILDING 1 - LOWER FLOOR - NORTH

1
A-1.1 1/4" = 1'-0" LOT COVERAGE: 4,239.19 sq.ft. (393.74 sq.m.)
LOWER FLOOR FSR: 1,182.88 sq.ft. (109.89 sq.m.)

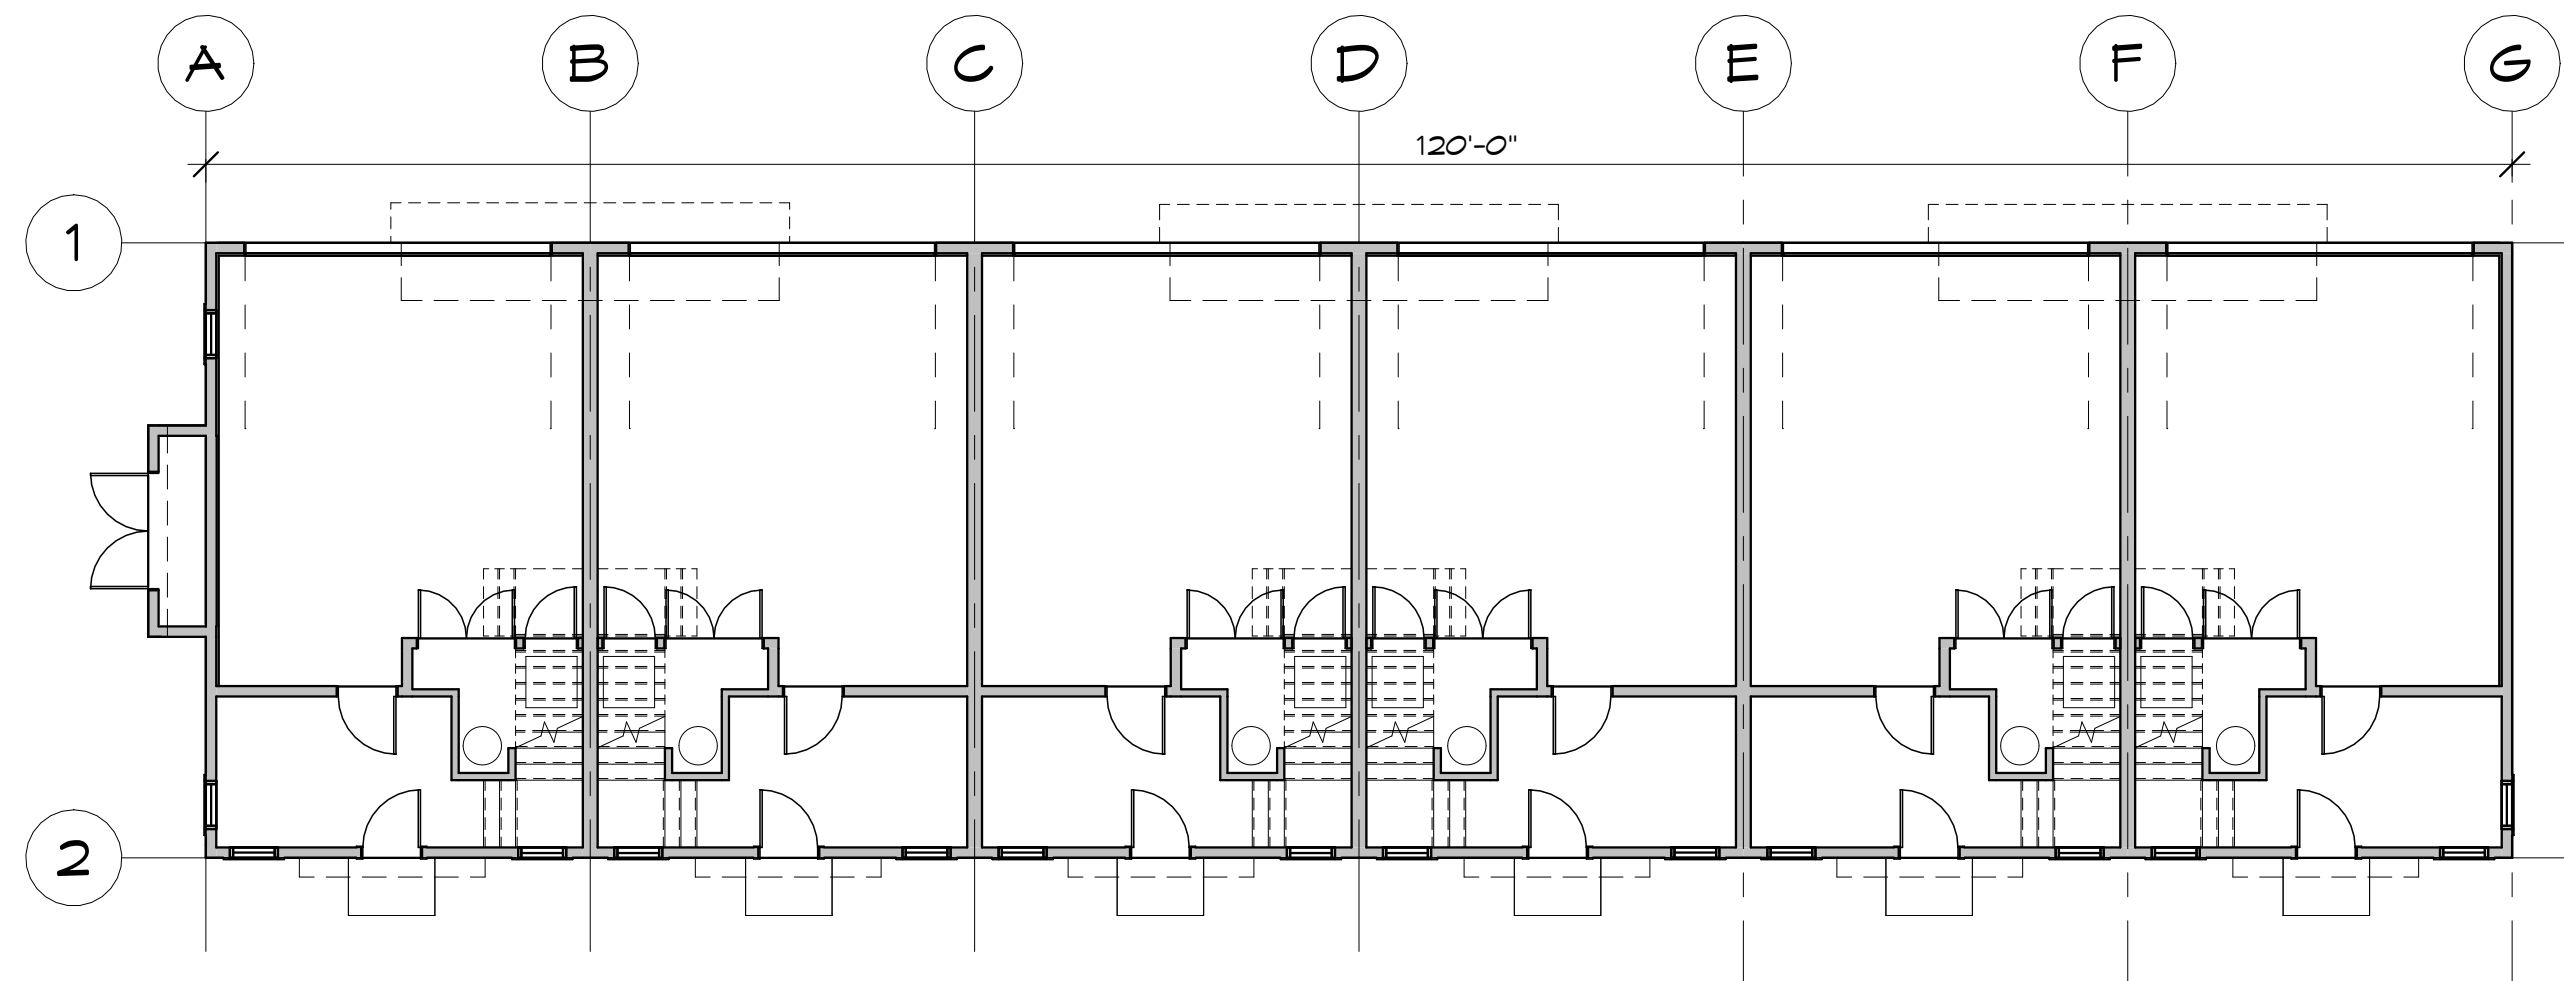

KEY PLAN

3
A-1.1 1" = 10'-0"

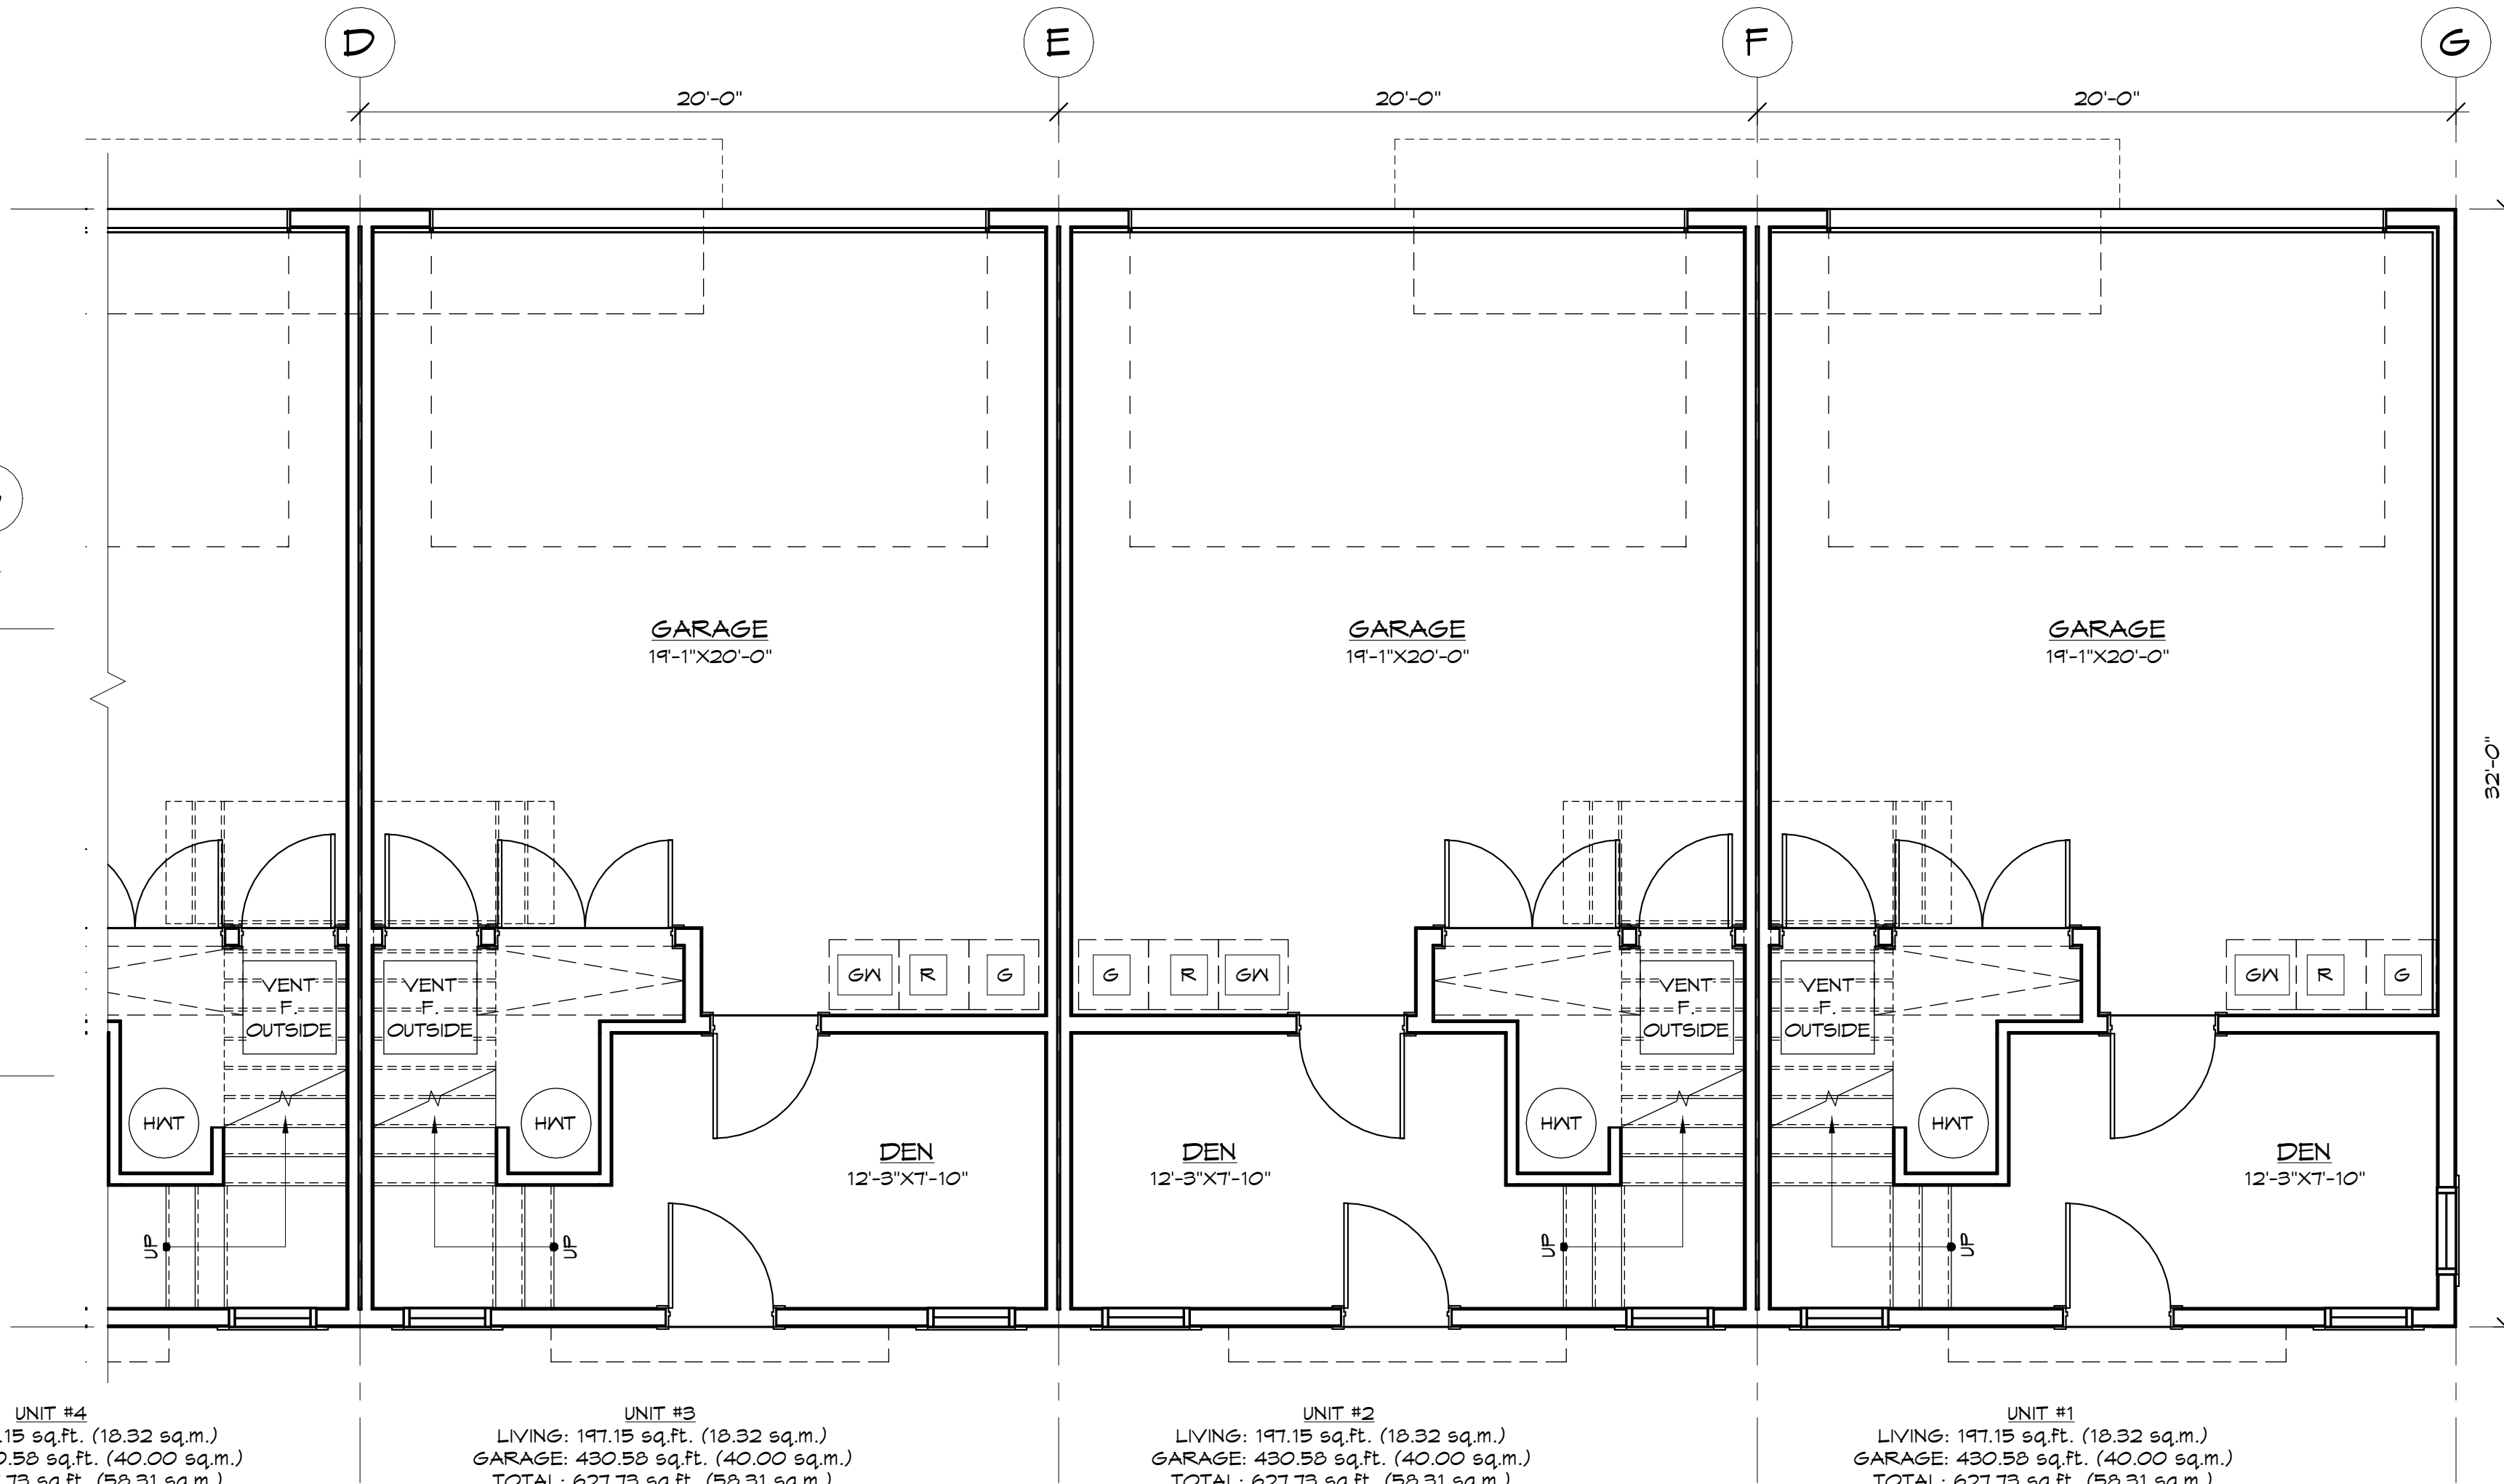

BUILDING 1 - LOWER FLOOR - SOUTH

2
A-1.1 1/4" = 1'-0"

ISSUE TABLE				REVISIONS				ALL DIMENSIONS & CONDITIONS MUST BE VERIFIED ON SITE TO FIT JOB			
No.	Date	By	Description	No.	Date	By	Description	No.	Date	By	Description
1	JUNE 2023	DH	DEVELOPMENT PERMIT APPLICATION								
TRIOARCHITECTURE.CA				TRIO Architecture Inc.				Unit B 33623 Wildwood Drive Abbotsford, BC V2S 1S2			
ARCHITECTURAL SEAL				PROPOSED TOWNHOUSE 9118 CEDAR STREET MISSION				BLDG. 1 - LOWER FLOOR PLAN			
project: 2272025 2:34:51 PM				drawing: A-1.1				date: 2272025 2:34:51 PM			
scale: As Indicated				drawn: NW				checked: DH			
project no.: 227212				sheet no.: A-1.1				project no.: 227212			
sheet no.: A-1.1				sheet no.: A-1.1				sheet no.: A-1.1			



1 BUILDING 1 - WEST ELEVATION
A-1.4 3/16" = 1'-0"




2 BUILDING 1 - NORTH ELEVATION
A-1.4 3/16" = 1'-0"

MATERIAL LEGEND	
	DESCRIPTION
A	HARDIE BOARD
B	HARDIE HORIZONTAL SIDING
C	BRICK VENEER
D	STANDING SEAM METAL ROOF
E	ASPHALT ROOF SHINGLES
F	CONC. ENTRY STEP
G	2X8 FASCIA
H	1X4 WINDOW TRIM
J	ALUMINUM RAILINGS
K	GUTTERS
L	VINYL WINDOW MUNTINS
M	ENTRY DOOR - PAINTED
N	GARAGE DOOR FINISH

date: 2/27/2025 2:34:58 PM	scale: As Indicated	drawn: NW	checked: DH	project no.: 221212	sheet no.: A-1.4	project: PROPOSED TOWNHOUSE 9118 CEDAR STREET MISSION	drawing: BLDG. 1 - ELEVATIONS	ARCHITECTURAL SEAL	TRIO Architecture Inc. info@trioarchitecture.ca 604.854.3740 Unit B 33623 Wildwood Drive Abbotsford, BC V2S 1S2	ISSUE TABLE		ALL DIMENSIONS & CONDITIONS MUST BE VERIFIED ON SITE TO FIT JOB					
										No.	Date	By	Description	No.	Date	By	Description
										1	JUNE 2023	DH	DEVELOPMENT PERMIT APPLICATION				
TRIOARCHITECTURE.CA										UNAUTHORIZED REPRODUCTIONS ARE PROHIBITED							



1 BUILDING 1 - EAST ELEVATION
A-1.5 3/16" = 1'-0"

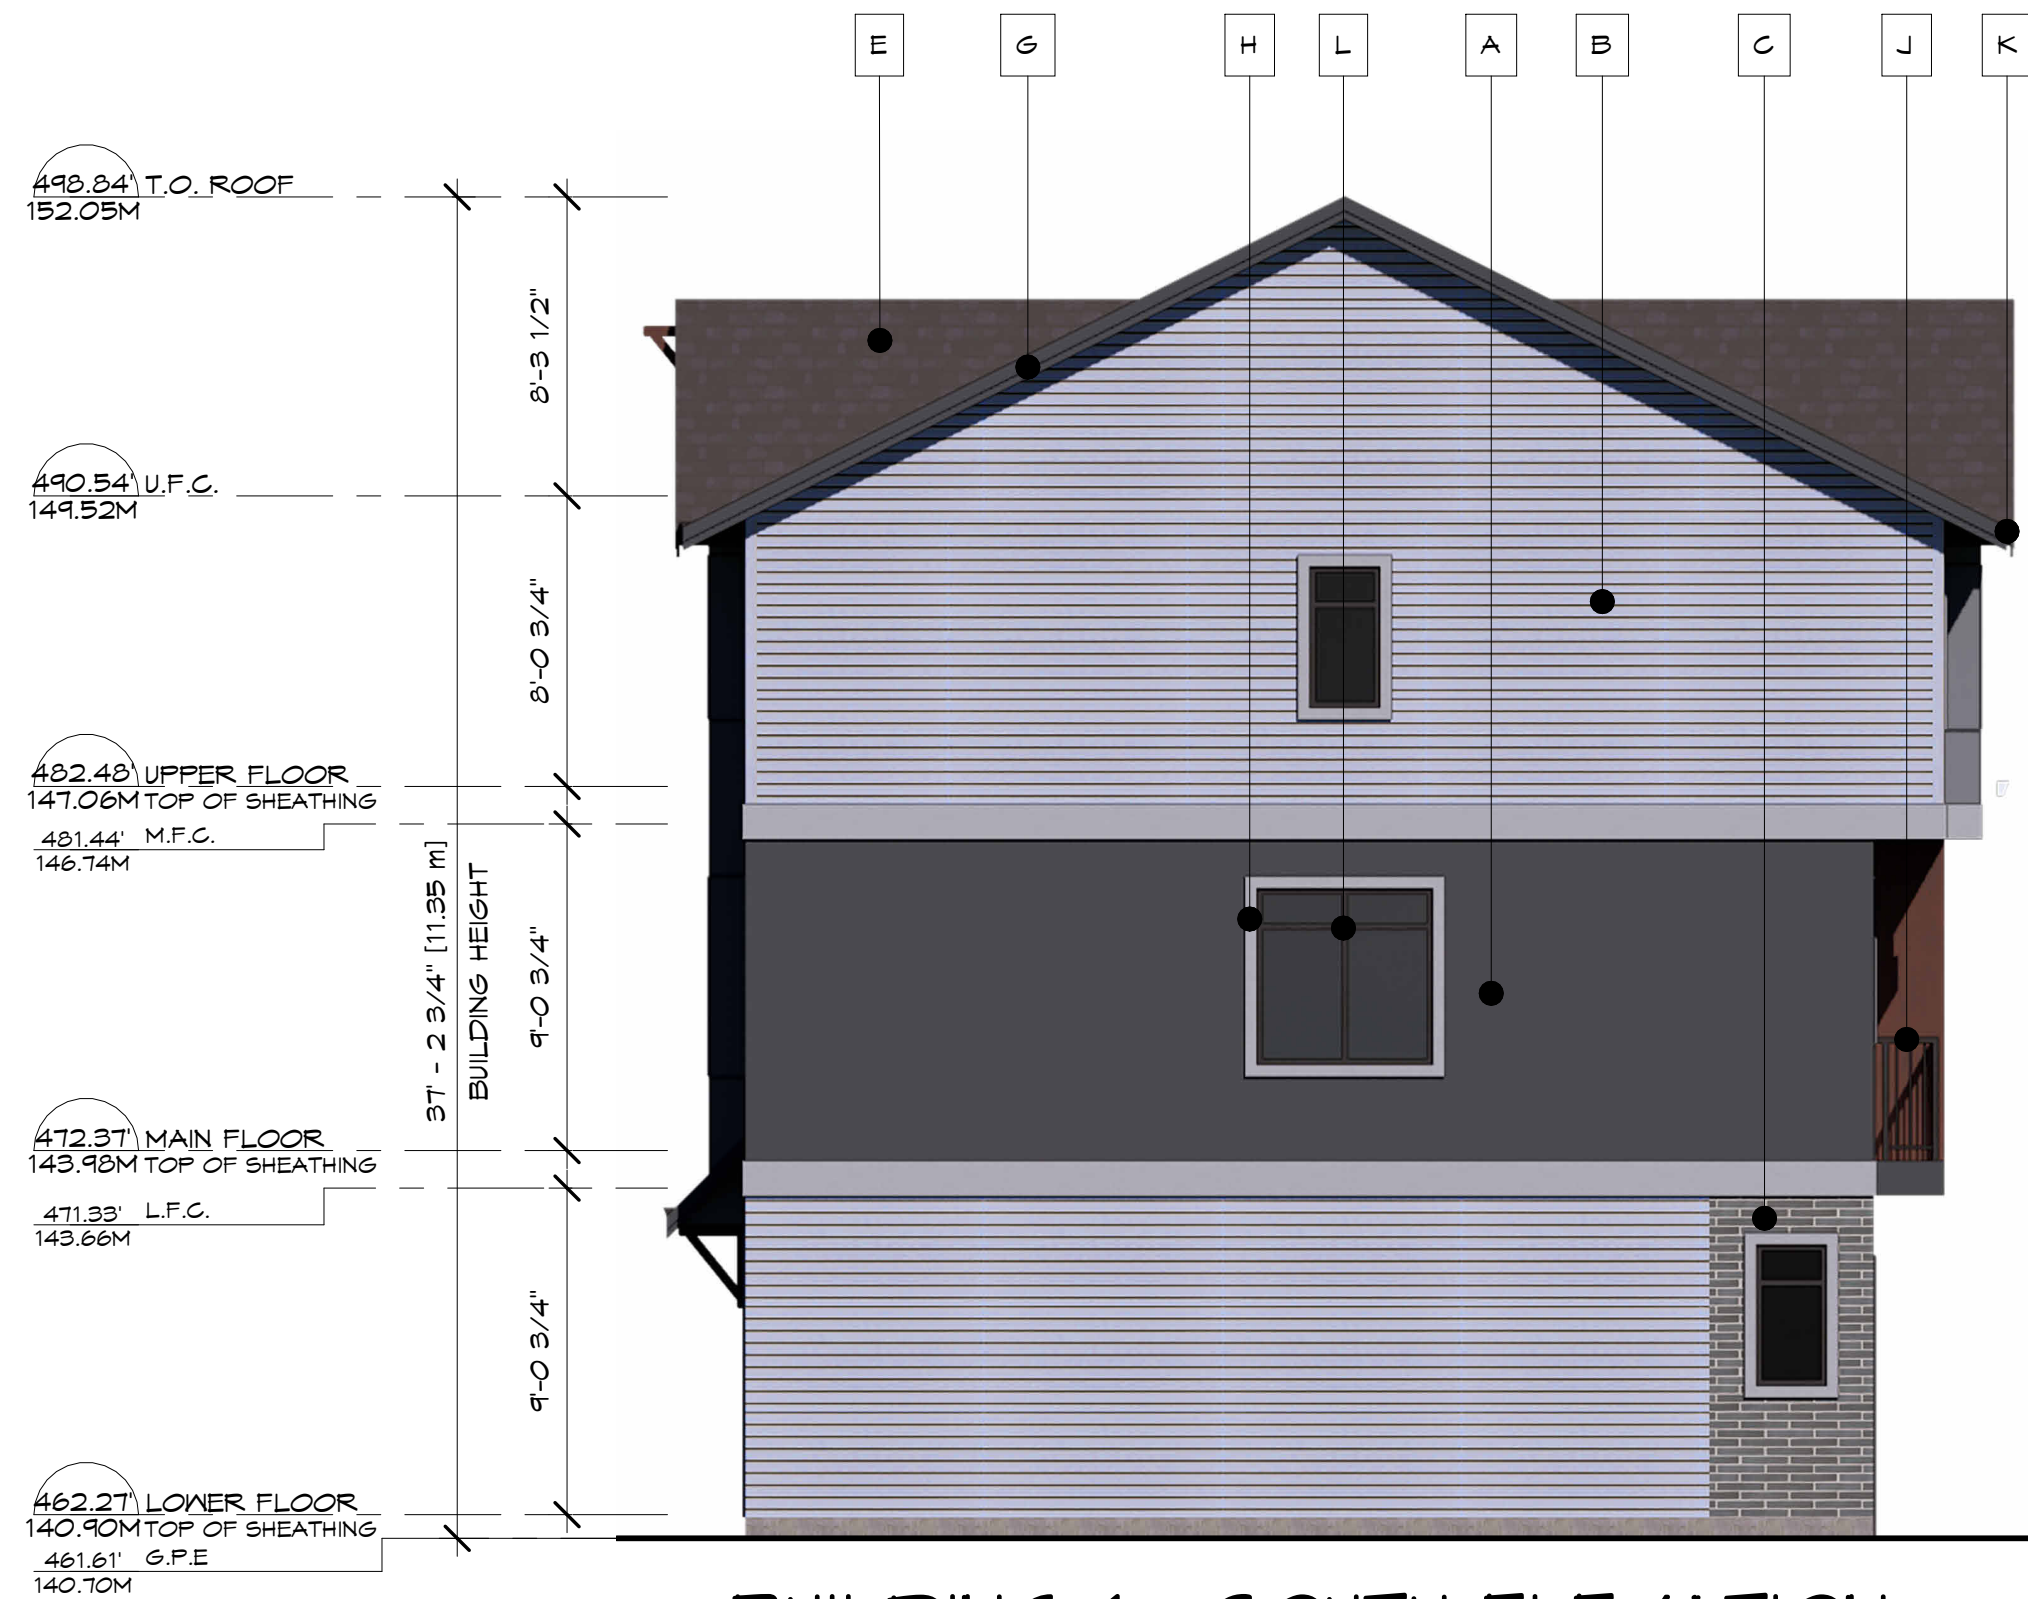

2 BUILDING 1 - SOUTH ELEVATION
A-1.5 3/16" = 1'-0"

MATERIAL LEGEND	
	DESCRIPTION
A	HARDIE BOARD
B	HARDIE HORIZONTAL SIDING
C	BRICK VENEER
D	STANDING SEAM METAL ROOF
E	ASPHALT ROOF SHINGLES
F	CONC. ENTRY STEP
G	2X8 FASCIA
H	1X4 WINDOW TRIM
J	ALUMINUM RAILINGS
K	GUTTERS
L	VINYL WINDOW MUNTINS
M	ENTRY DOOR - PAINTED
N	GARAGE DOOR FINISH

2/27/2025 2:35:02 PM

As Indicated

Author

DH

22122

A-1.5

PROPOSED TOWNHOUSE

9118 CEDAR STREET MISSION

BLDG. 1 - ELEVATIONS

2/27/2025 2:35:02 PM

As Indicated

Author

DH

22122

A-1.5

PROJECT

2/27/2025 2:35:02 PM

As Indicated

Author

DH

22122

A-1.5

ARCHITECTURAL SEAL

TRIO Architecture Inc.

Unit B 33623 Wildwood Drive
Abbotsford, BC V2S 1S2

info@trioarchitecture.ca
604.854.3740

ISSUE TABLE


No.	Date	By	Description
1	JUNE 2023	DH	DEVELOPMENT PERMIT APPLICATION

REVISIONS

No.	Date	By	Description
-----	------	----	-------------

ALL DIMENSIONS & CONDITIONS MUST BE VERIFIED ON SITE TO FIT JOB


THIS DRAWING IS THE SOLE PROPERTY OF TRIO ARCHITECTURE INC. UNAUTHORIZED REPRODUCTION IS PROHIBITED

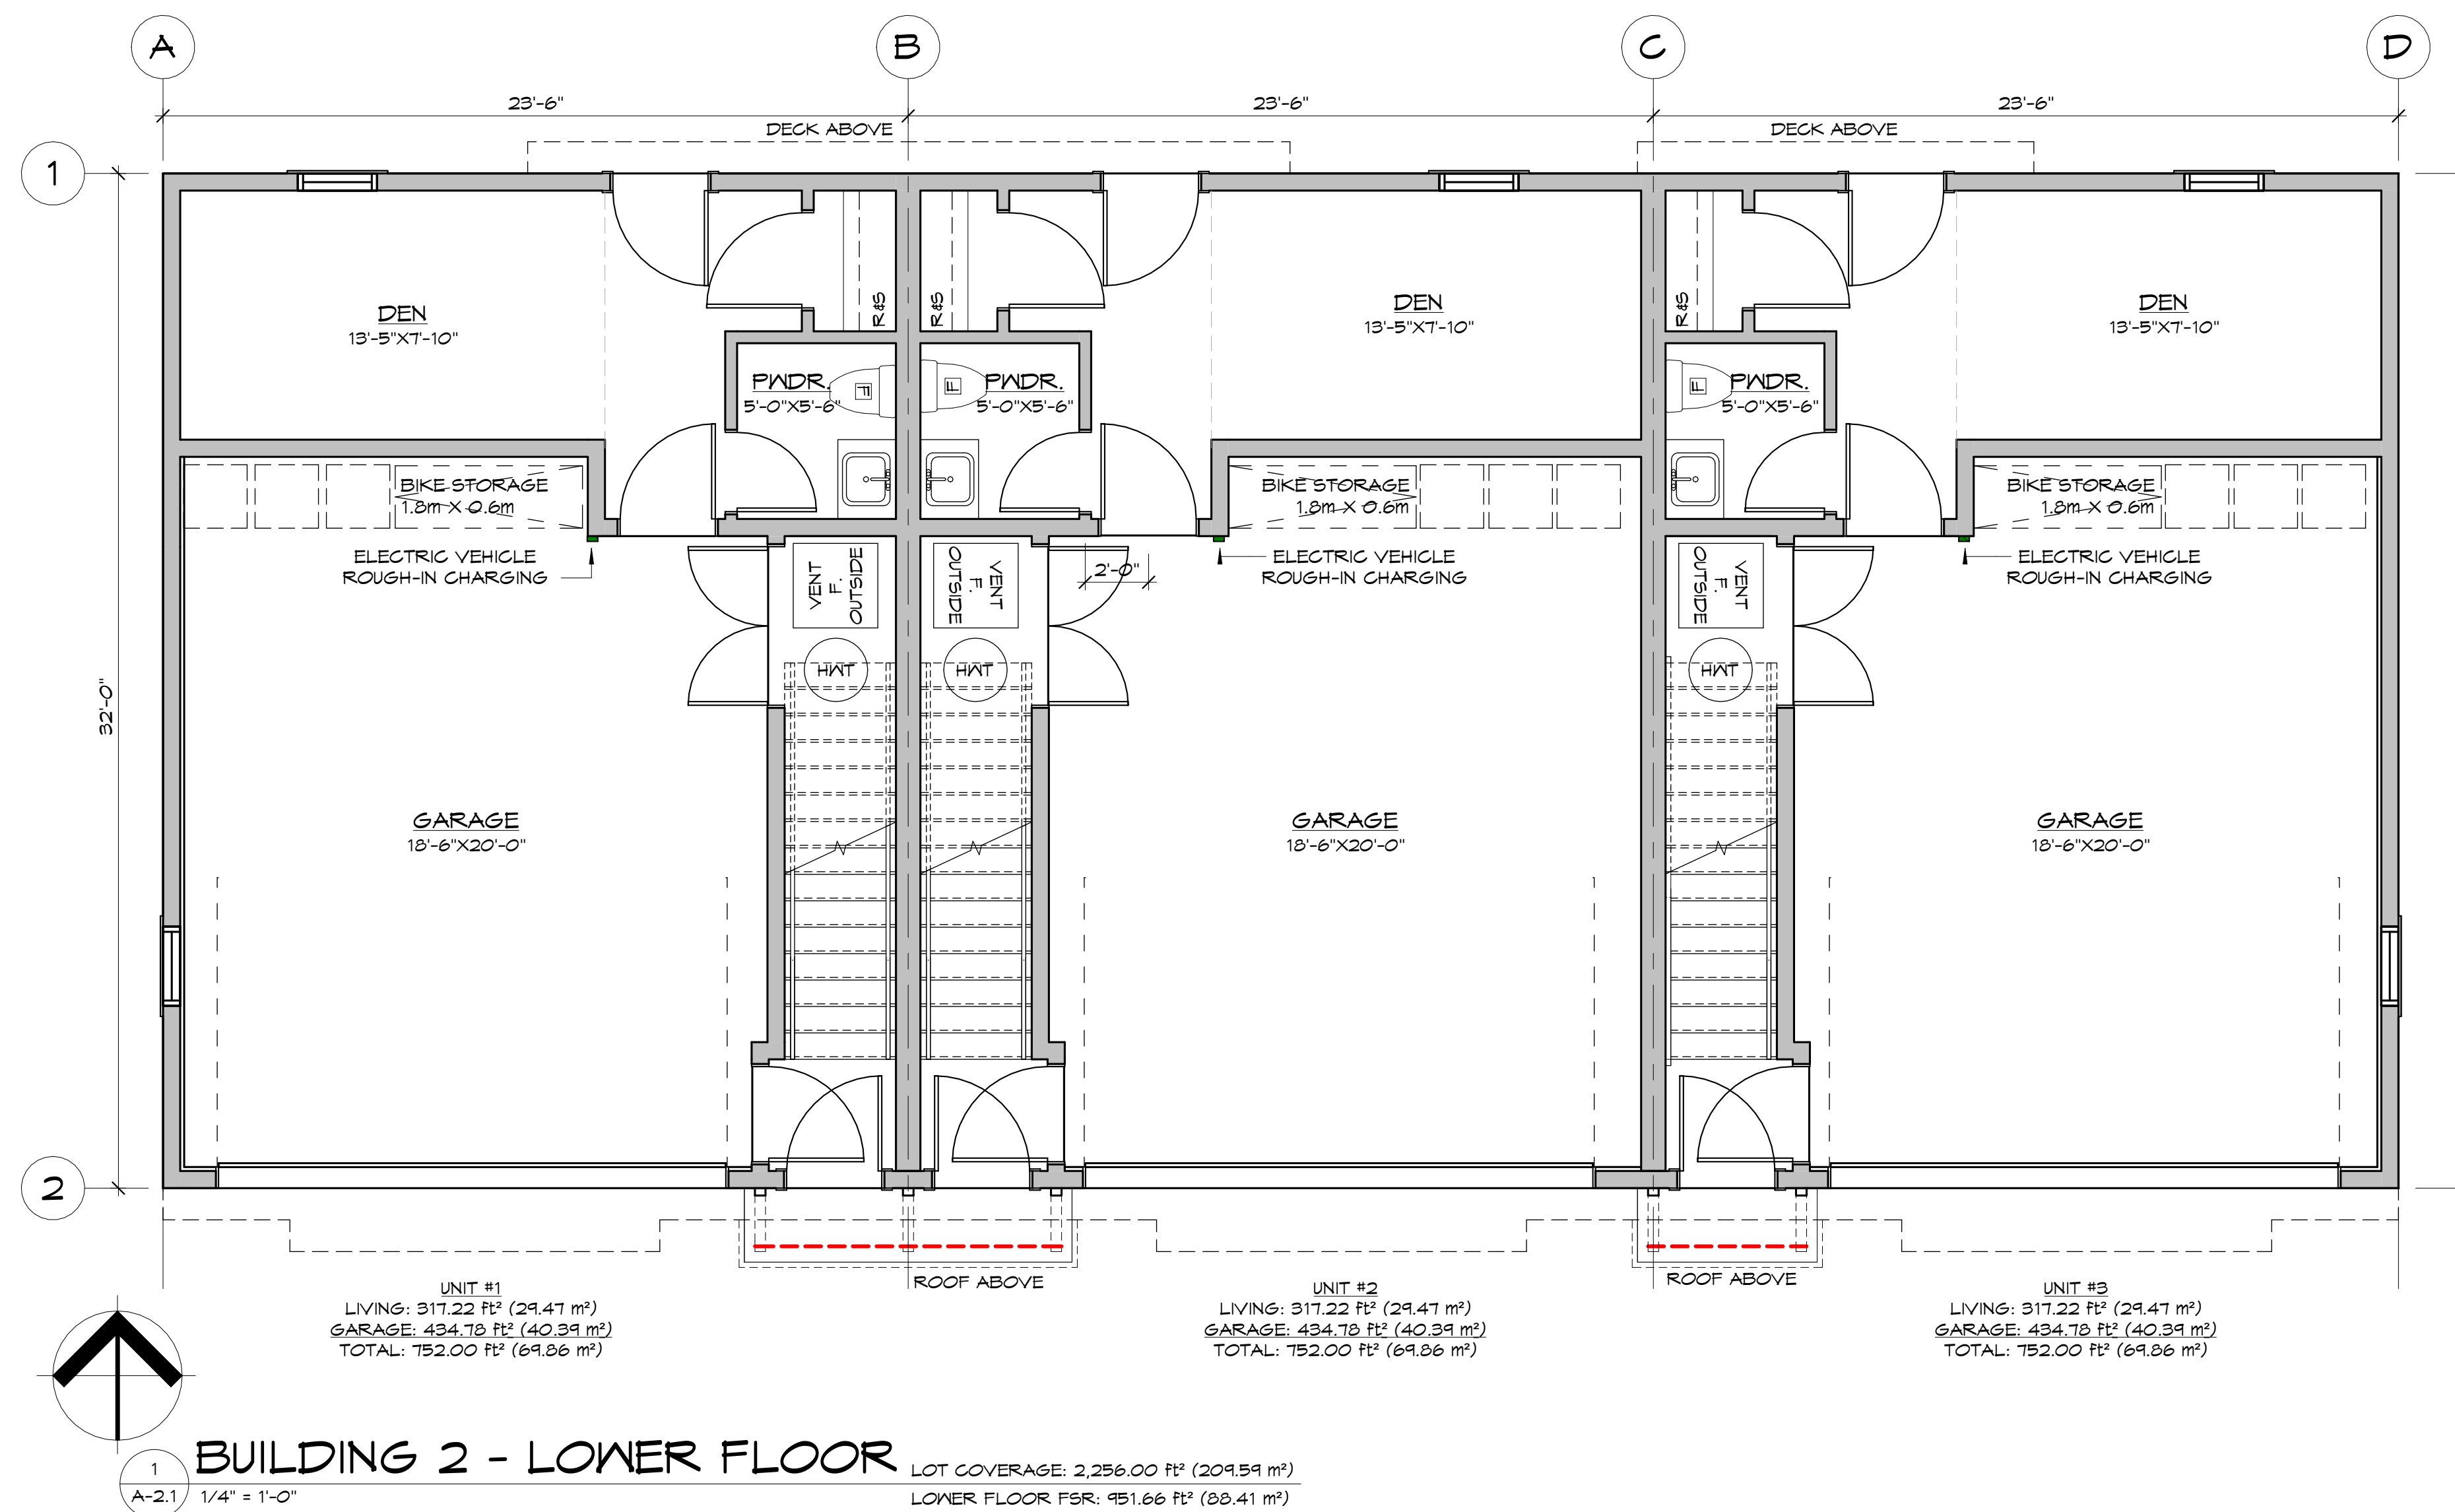

date: 2/27/2025 2:22:59 PM		project:	
scale: 1/4" = 1'-0"		PROPOSED TOWNHOUSE	
drawn: NW		9118 CEDAR STREET MISSION	
checked:			
project no.: 221212		drawing:	
sheet no.:		BLDG. 2 - LOWER FLOOR PLAN	
A-2.1			
ARCHITECTURAL SEAL			
			
TRIO Architecture Inc. Unit B 35623 Wildwood Drive Abbotsford BC V2S 1S2 info@trioarchitecture.ca 604.854.3740			
ISSUE TABLE			
No.	Date	By	Description
1	JUNE 2023	DH	DEVELOPMENT PERMIT APPLICATION
REVISONS			
No.	Date	By	Description
ALL DIMENSIONS & CONSTRUCTION SHALL BE AS SHOWN UNLESS OTHERWISE NOTED ON SITE TO FIT JOB			
C. COPYRIGHT RESERVED PROPERTY OF B L D DESIGN AND UNAUTHORISED REPRODUCTION OF THIS DOCUMENT IS PROHIBITED			



1 BUILDING 2 - SOUTH ELEVATION
A-2.4 1/4" = 1'-0"

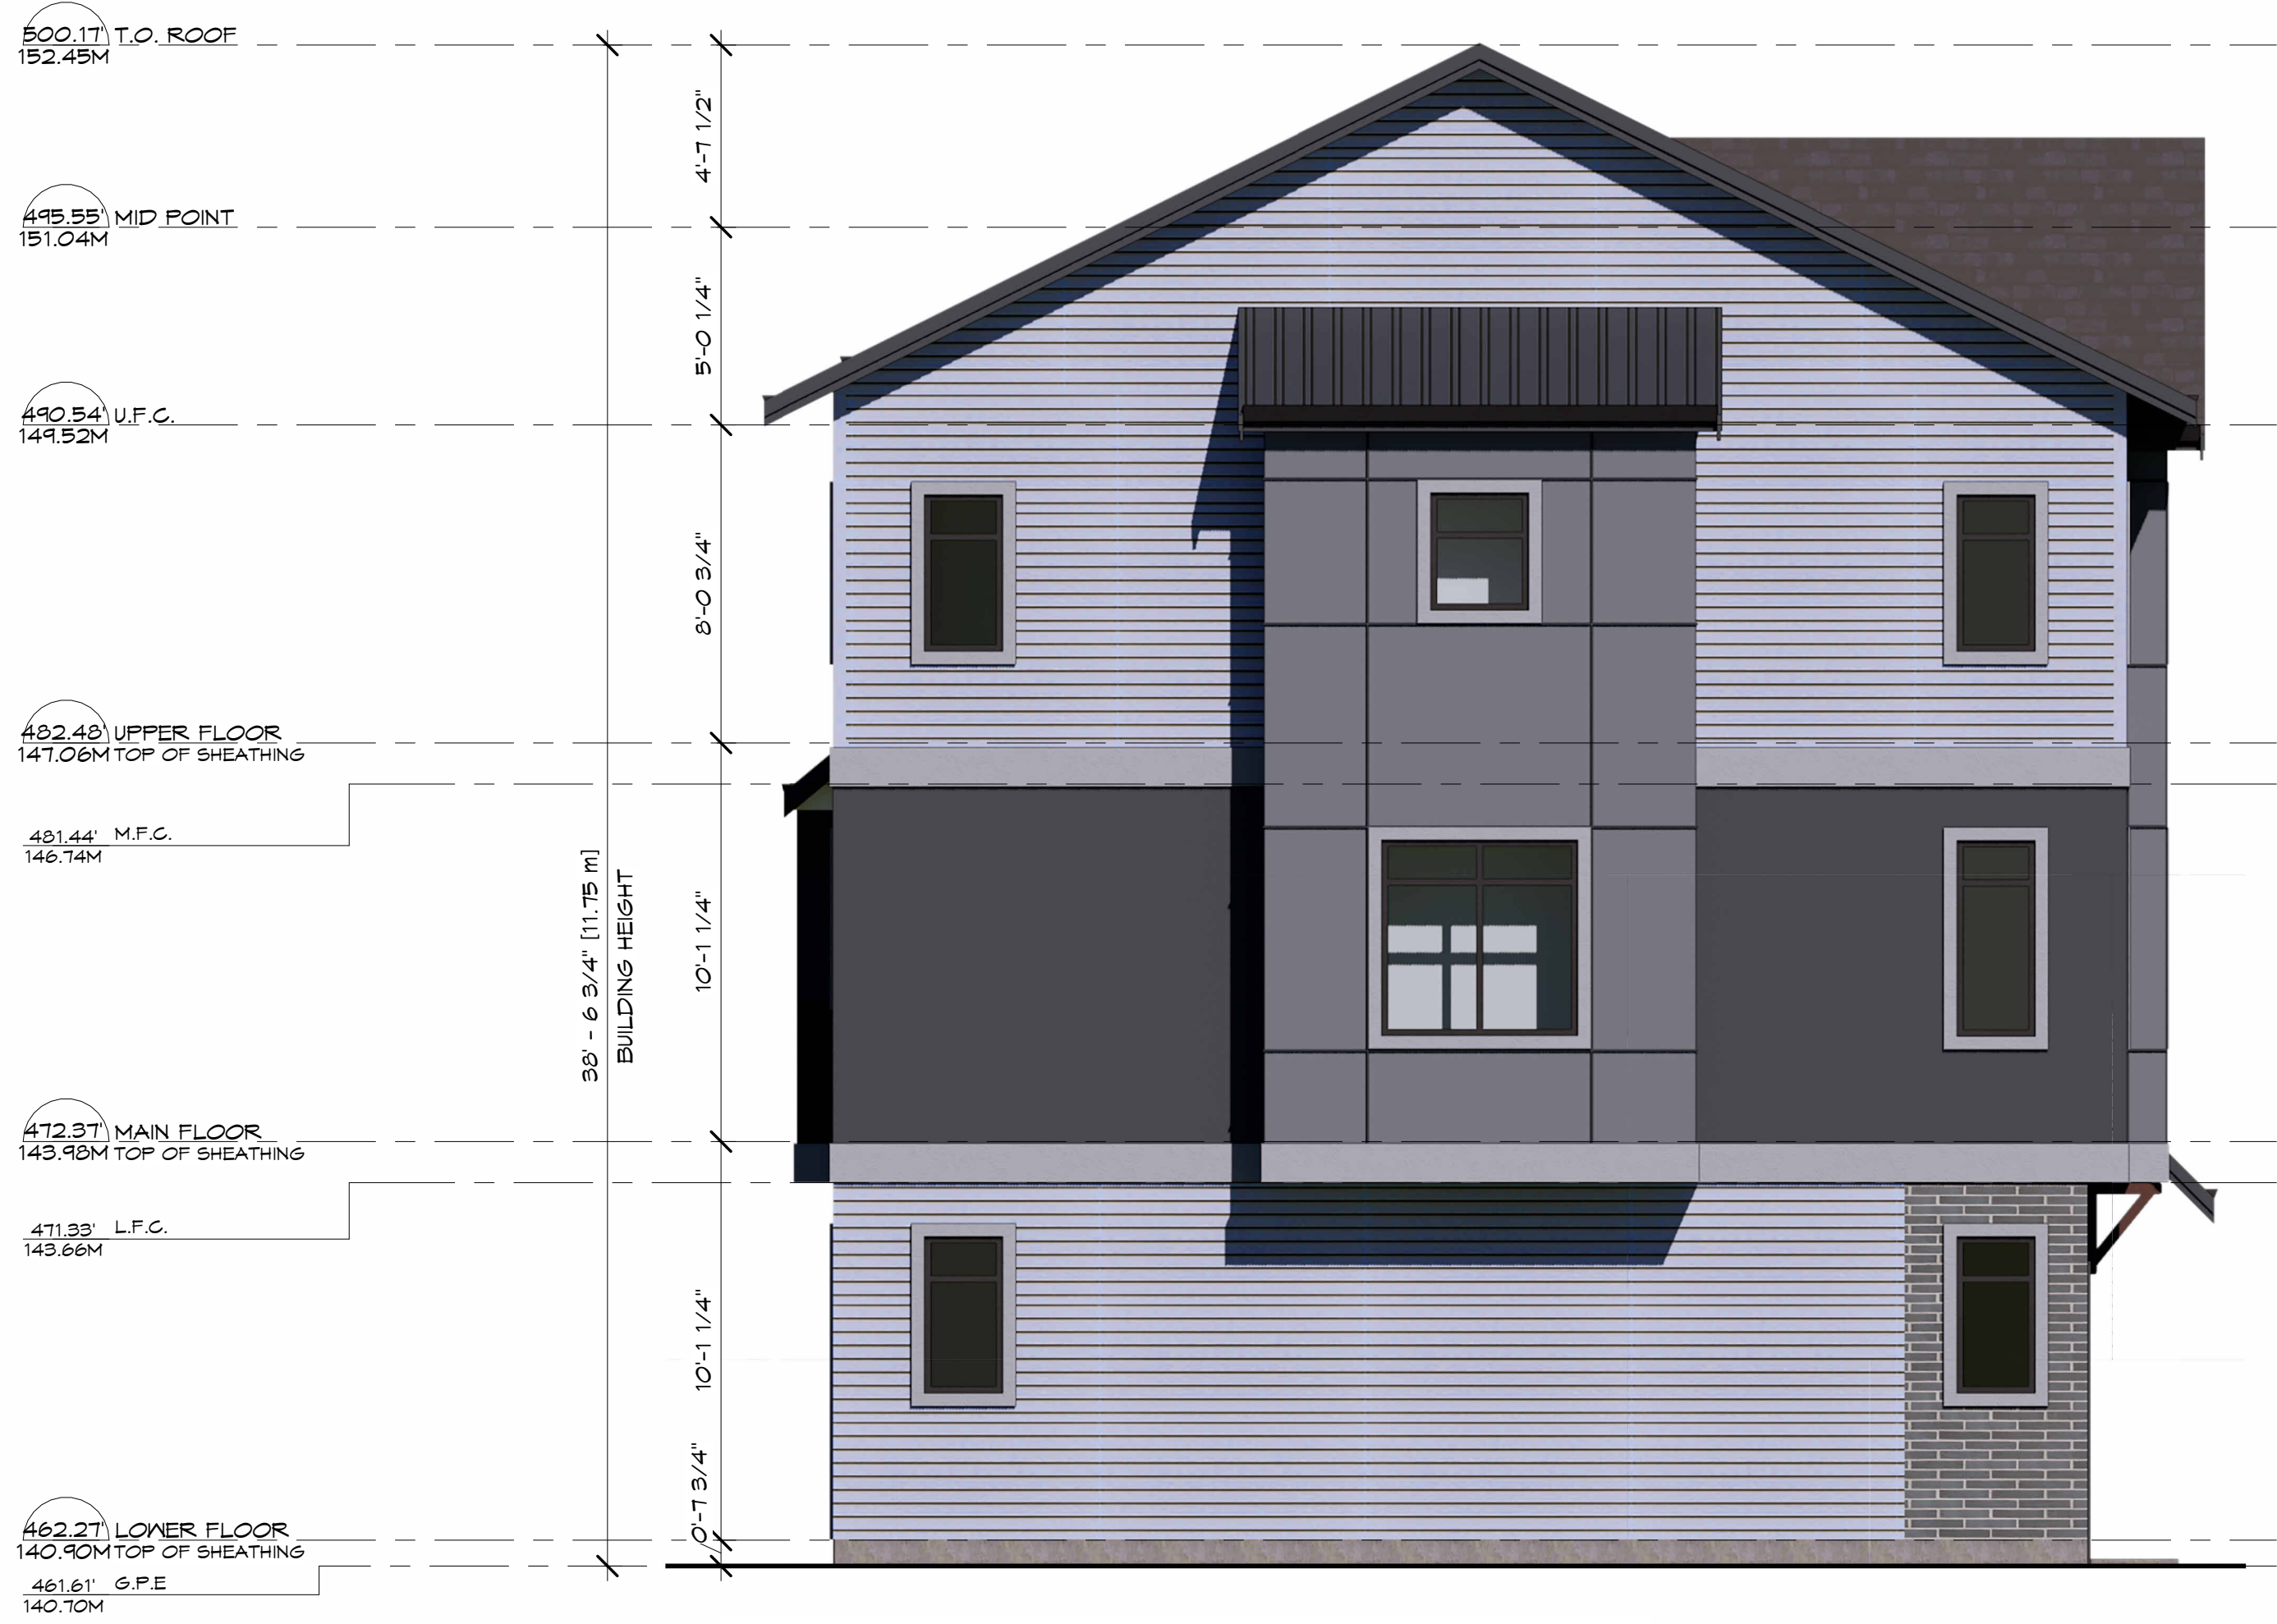

2 BUILDING 2 - WEST ELEVATION
A-2.4 1/4" = 1'-0"

MATERIAL LEGEND	
	DESCRIPTION
A	HARDIE BOARD
B	HARDIE HORIZONTAL SIDING
C	BRICK VENEER
D	STANDING SEAM METAL ROOF
E	ASPHALT ROOF SHINGLES
F	CONC. ENTRY STEP
G	2X8 FASCIA
H	1X4 WINDOW TRIM
J	ALUMINUM RAILINGS
K	GUTTERS
L	VINYL WINDOW MUNTINS
M	ENTRY DOOR - PAINTED
N	GARAGE DOOR FINISH

2/27/2025 2:23:03 PM

1/4" = 1'-0"

Author

DH

22122

A-2.4

PROPOSED TOWNHOUSE

9118 CEDAR STREET MISSION

BLDG. 2 - ELEVATIONS

2/27/2025 2:23:03 PM

1/4" = 1'-0"

Author

DH

22122

A-2.4

ARCHITECTURAL SEAL

TRIO Architecture Inc.
Unit B 33623 Wildwood Drive
Abbotsford, BC V2S 1S2
info@trioarchitecture.ca
604.854.3740

ISSUE TABLE

No.	Date	By	Description
1	JUNE 2023	DH	DEVELOPMENT PERMIT APPLICATION


REVISIONS


No.	Date	By	Description
-----	------	----	-------------

ALL DIMENSIONS & CONDITIONS MUST BE VERIFIED ON SITE TO FIT JOB


THIS DRAWING IS THE SOLE PROPERTY OF TRIO ARCHITECTURE INC. UNAUTHORIZED REPRODUCTIONS ARE PROHIBITED

TRIOARCHITECTURE.CA

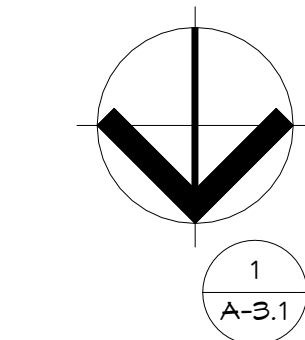[illegible]

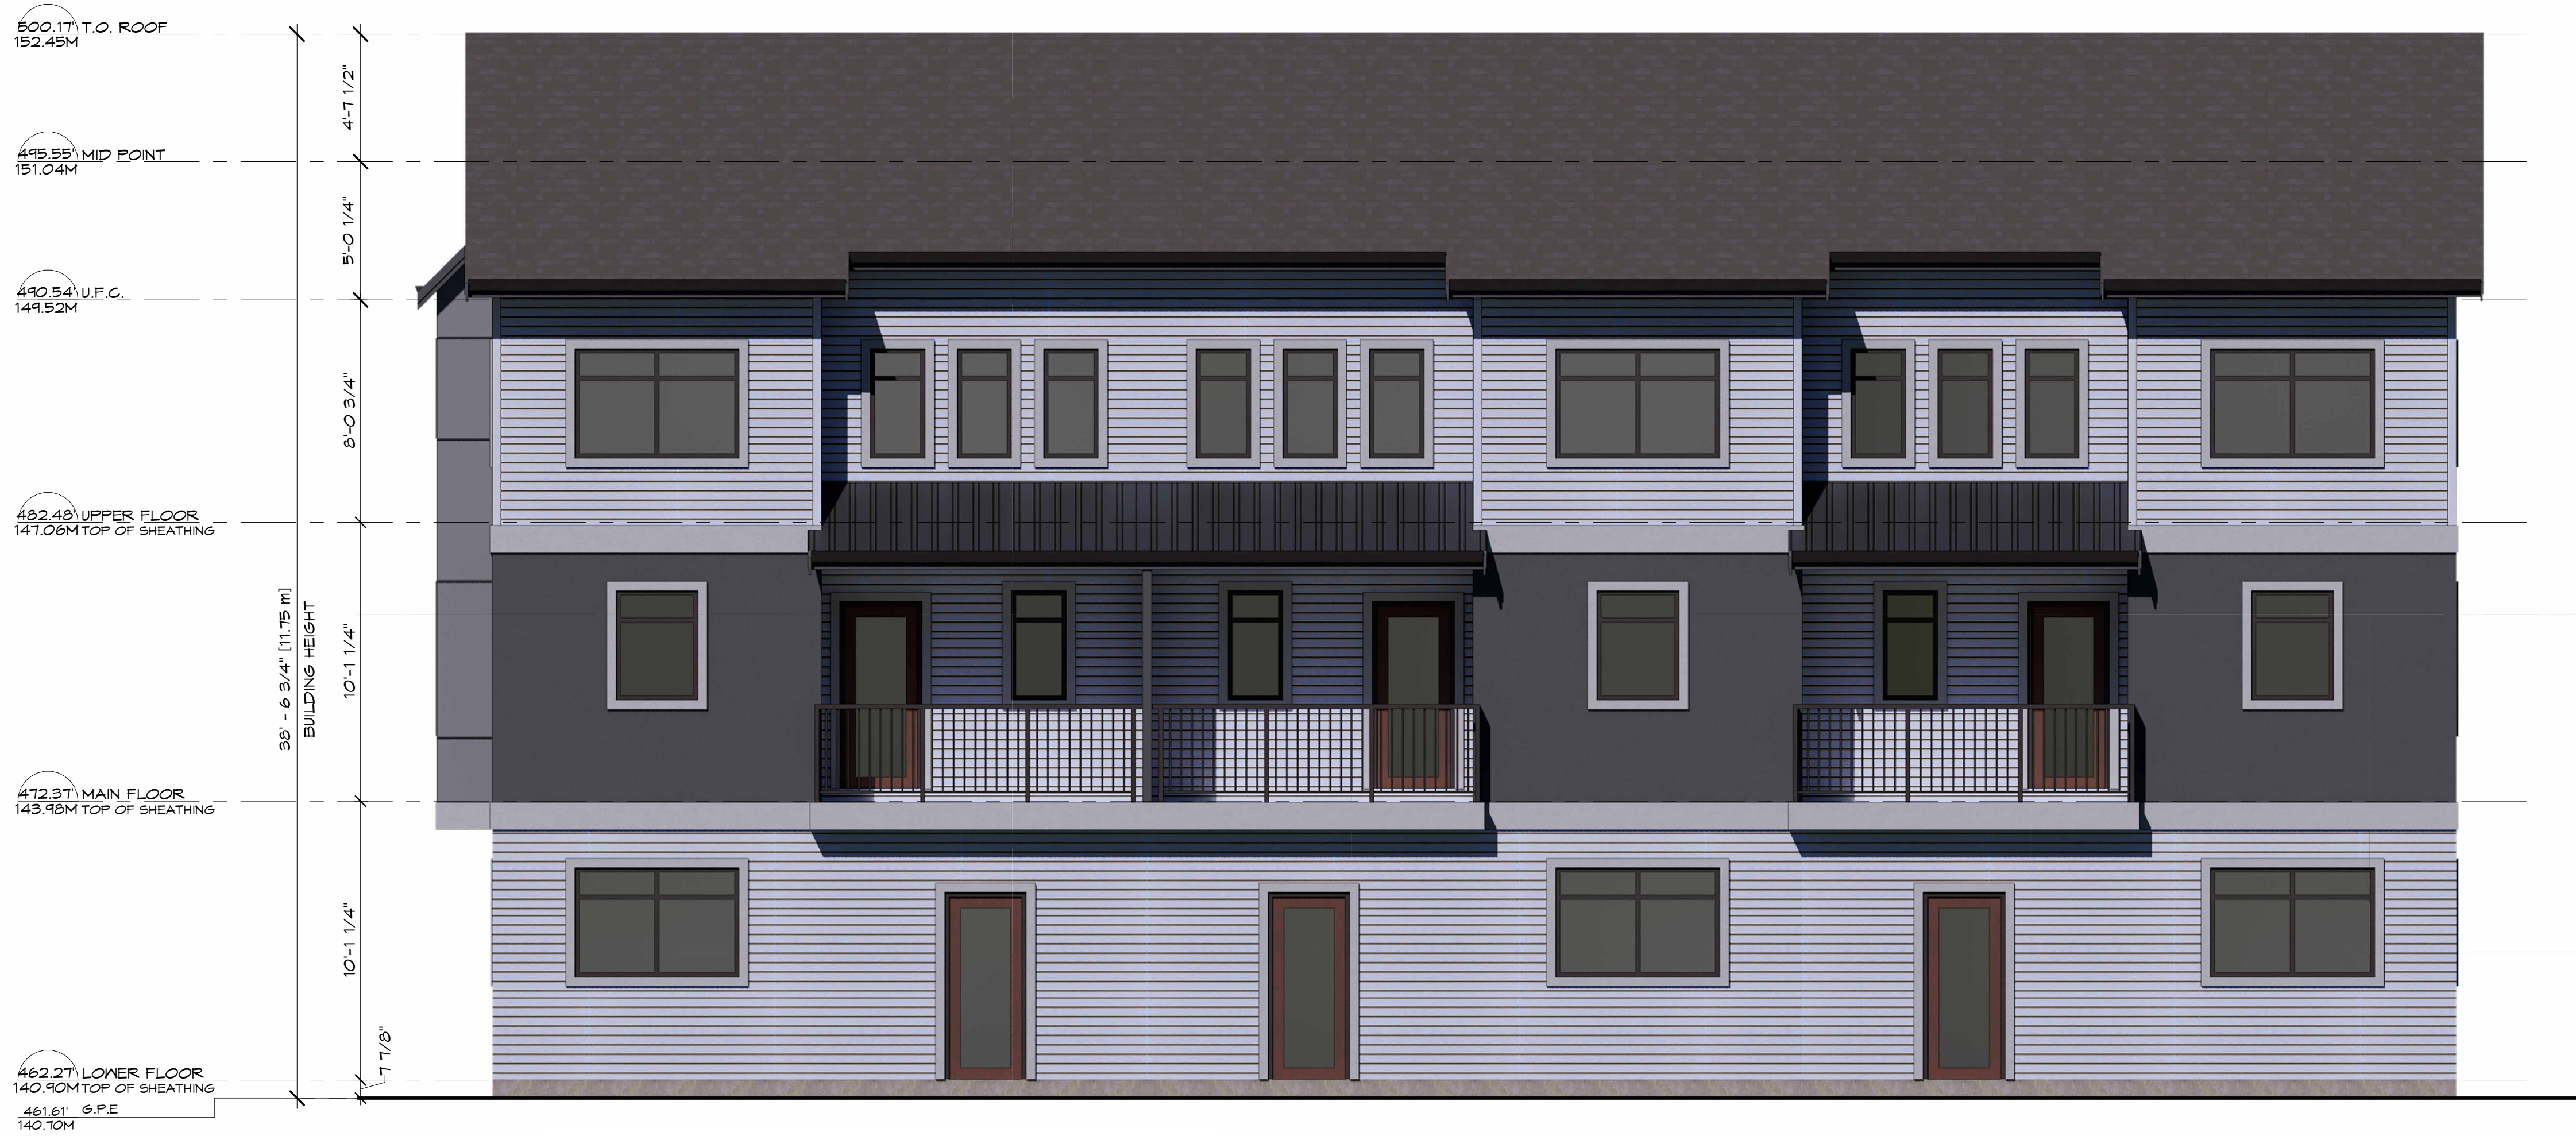

1
A-3.4
BUILDING 3 - SOUTH ELEVATION
1/4" = 1'-0"

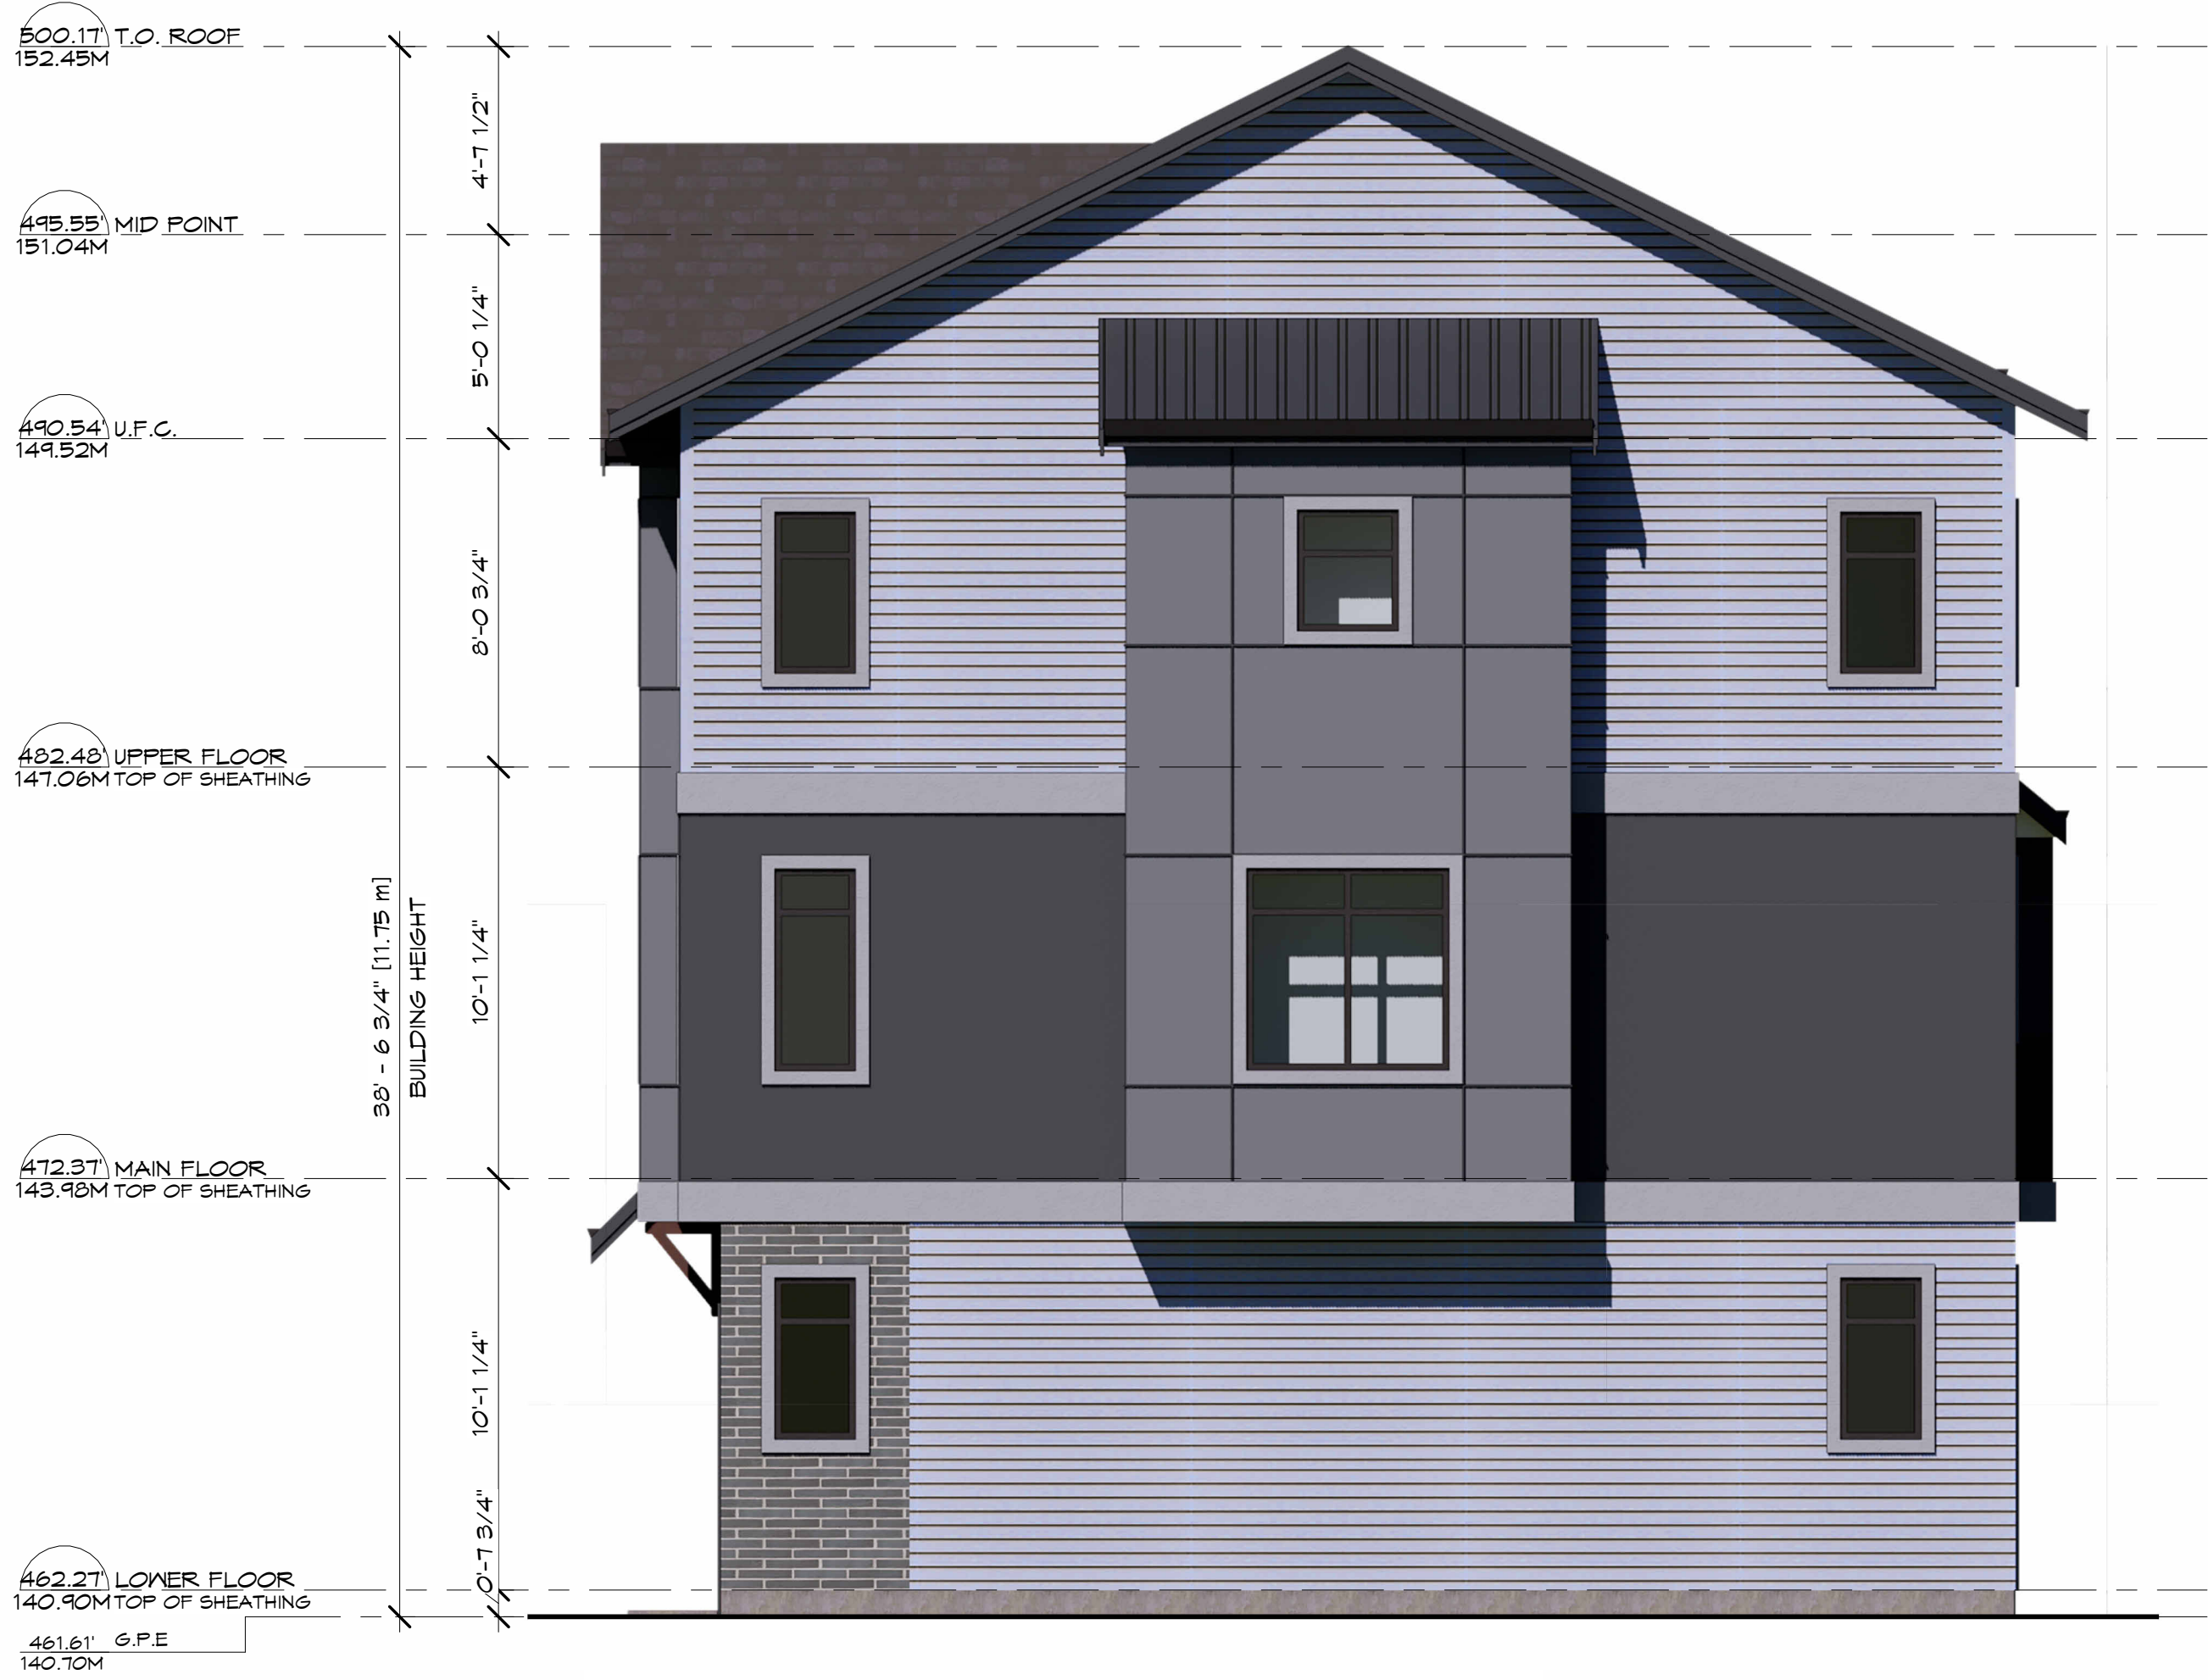

2
A-3.4
BUILDING 3 - WEST ELEVATION
1/4" = 1'-0"

MATERIAL LEGEND	
	DESCRIPTION
A	HARDIE BOARD
B	HARDIE HORIZONTAL SIDING
C	BRICK VENEER
D	STANDING SEAM METAL ROOF
E	ASPHALT ROOF SHINGLES
F	CONC. ENTRY STEP
G	2X8 FASCIA
H	1X4 WINDOW TRIM
J	ALUMINUM RAILINGS
K	GUTTERS
L	VINYL WINDOW MUNTINS
M	ENTRY DOOR - PAINTED
N	GARAGE DOOR FINISH

date: 2/27/2025 2:15:52 PM

scale: 1/4" = 1'-0"

drawn: Author

checked: DH

project no.: 221212


sheet no.:

A-3.4

project: PROPOSED TOWNHOUSE
9118 CEDAR STREET MISSION

drawing: BLDG. 3 - ELEVATIONS

ARCHITECTURAL SEAL

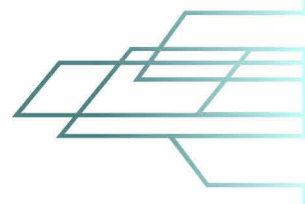

TRIO Architecture Inc.

Unit B 33623 Wildwood Drive
Abbotsford, BC V2S 1S2

info@trioarchitecture.ca
604.854.3740


TRIOARCHITECTURE.CA

ISSUE TABLE


No.	Date	By	Description
1	JUNE 2023	DH	DEVELOPMENT PERMIT APPLICATION

REVISIONS		ALL DIMENSIONS & CONDITIONS MUST BE VERIFIED ON SITE TO FIT JOB	
No.	Date	By	Description

THIS DRAWING IS THE EXCLUSIVE PROPERTY OF TRIO ARCHITECTURE INC. UNAUTHORIZED REPRODUCTION IS PROHIBITED.

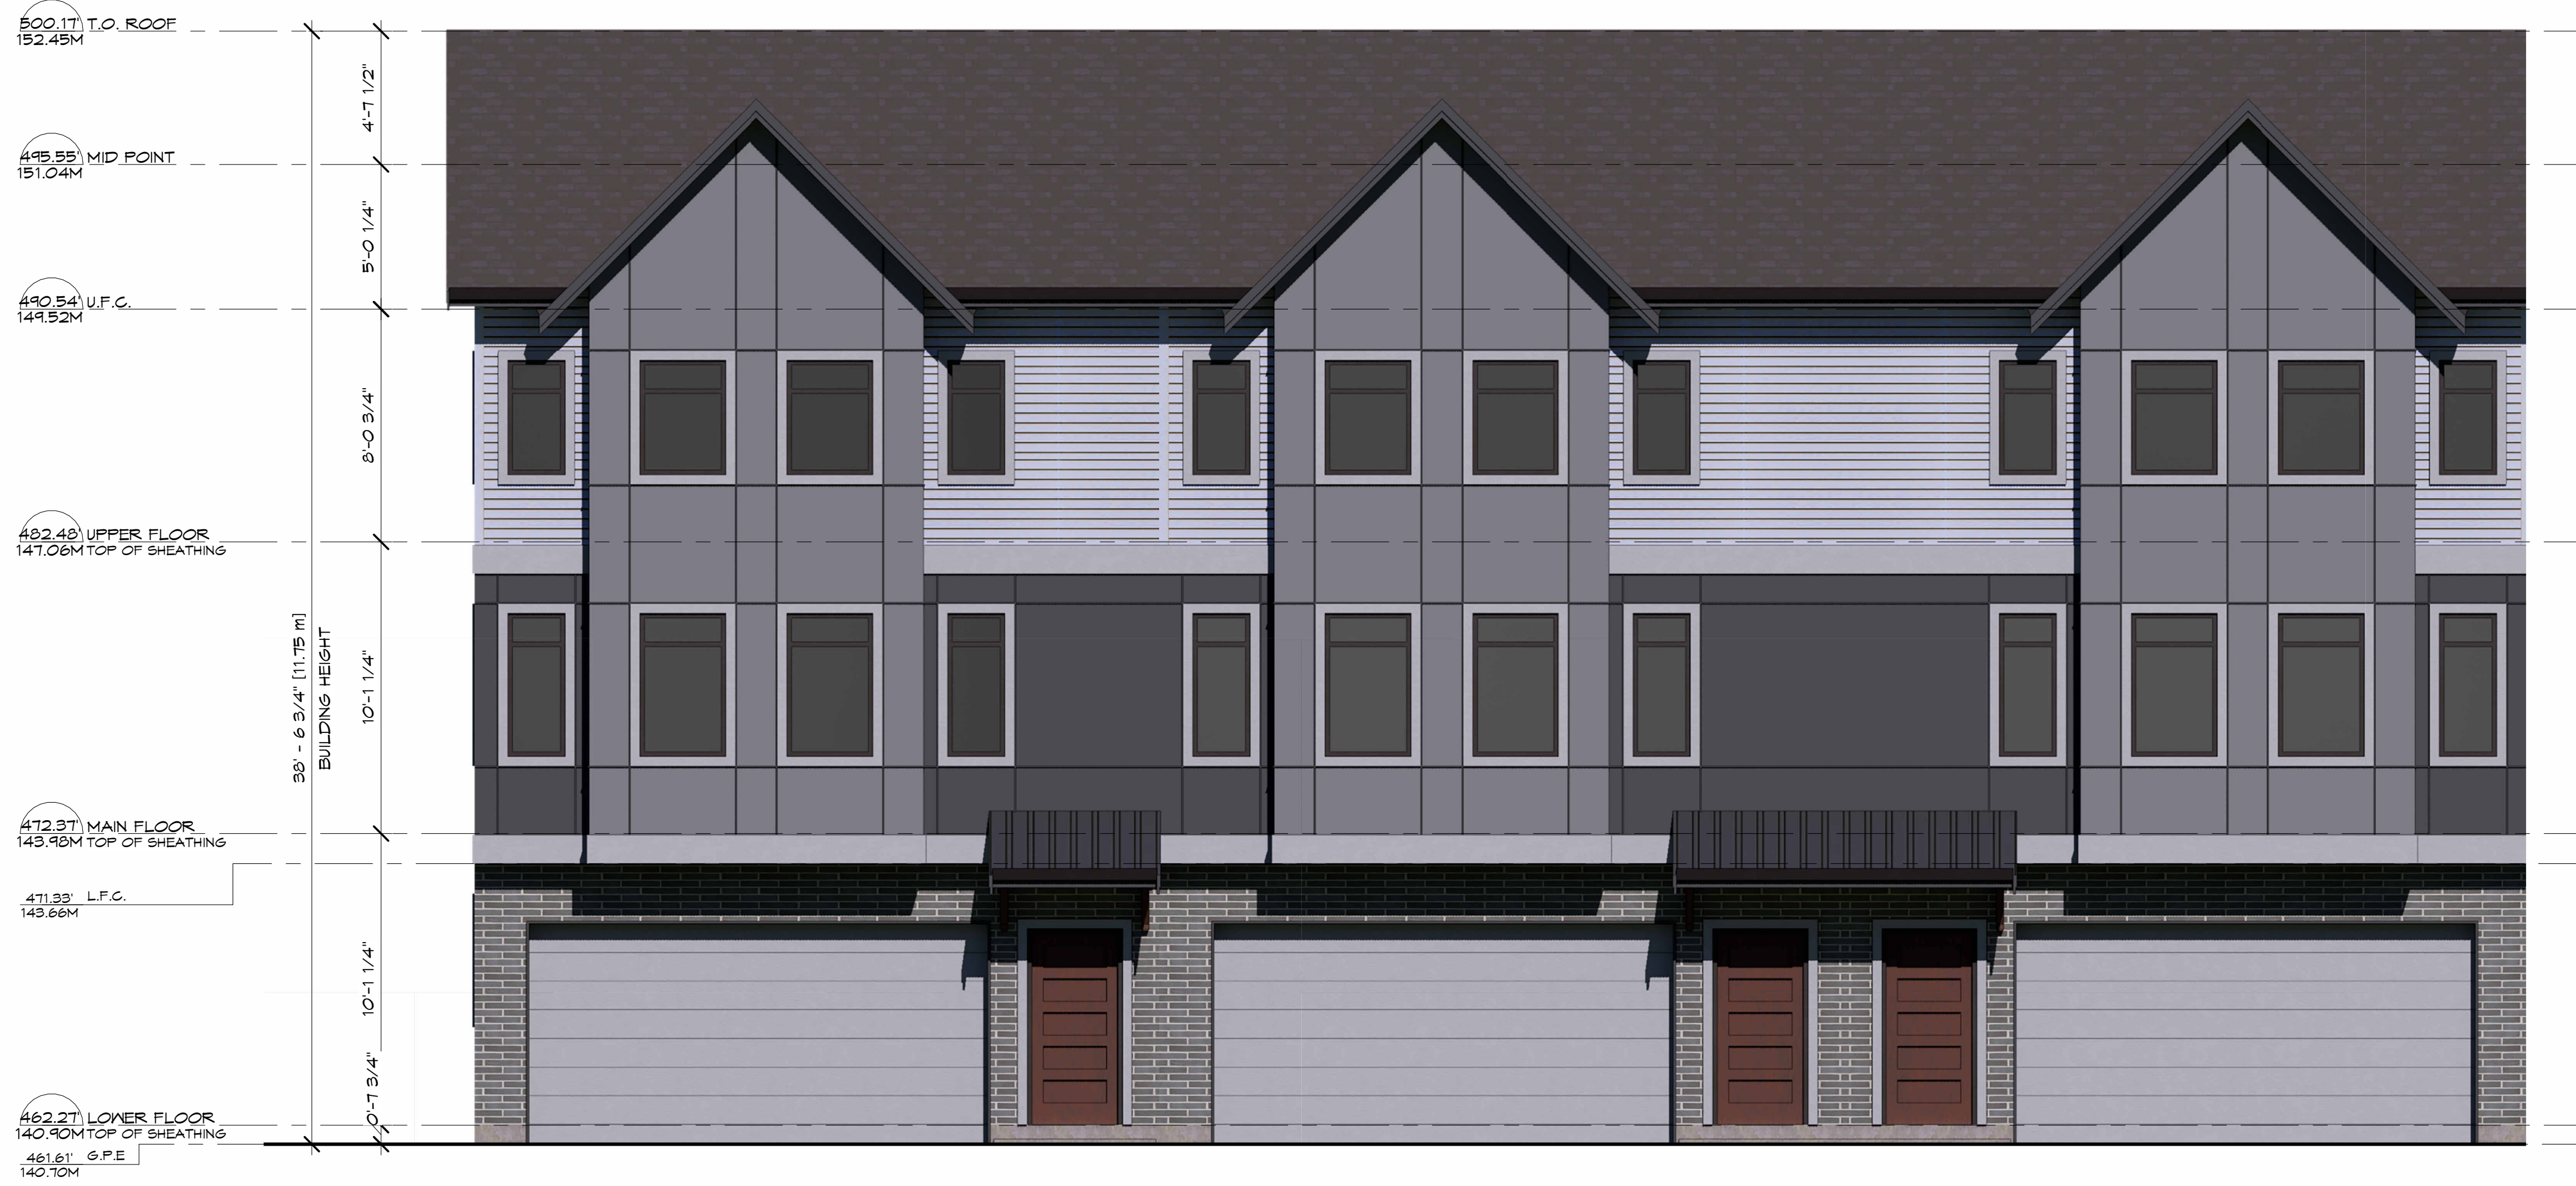


1
A-3.5
1/4" = 1'-0"

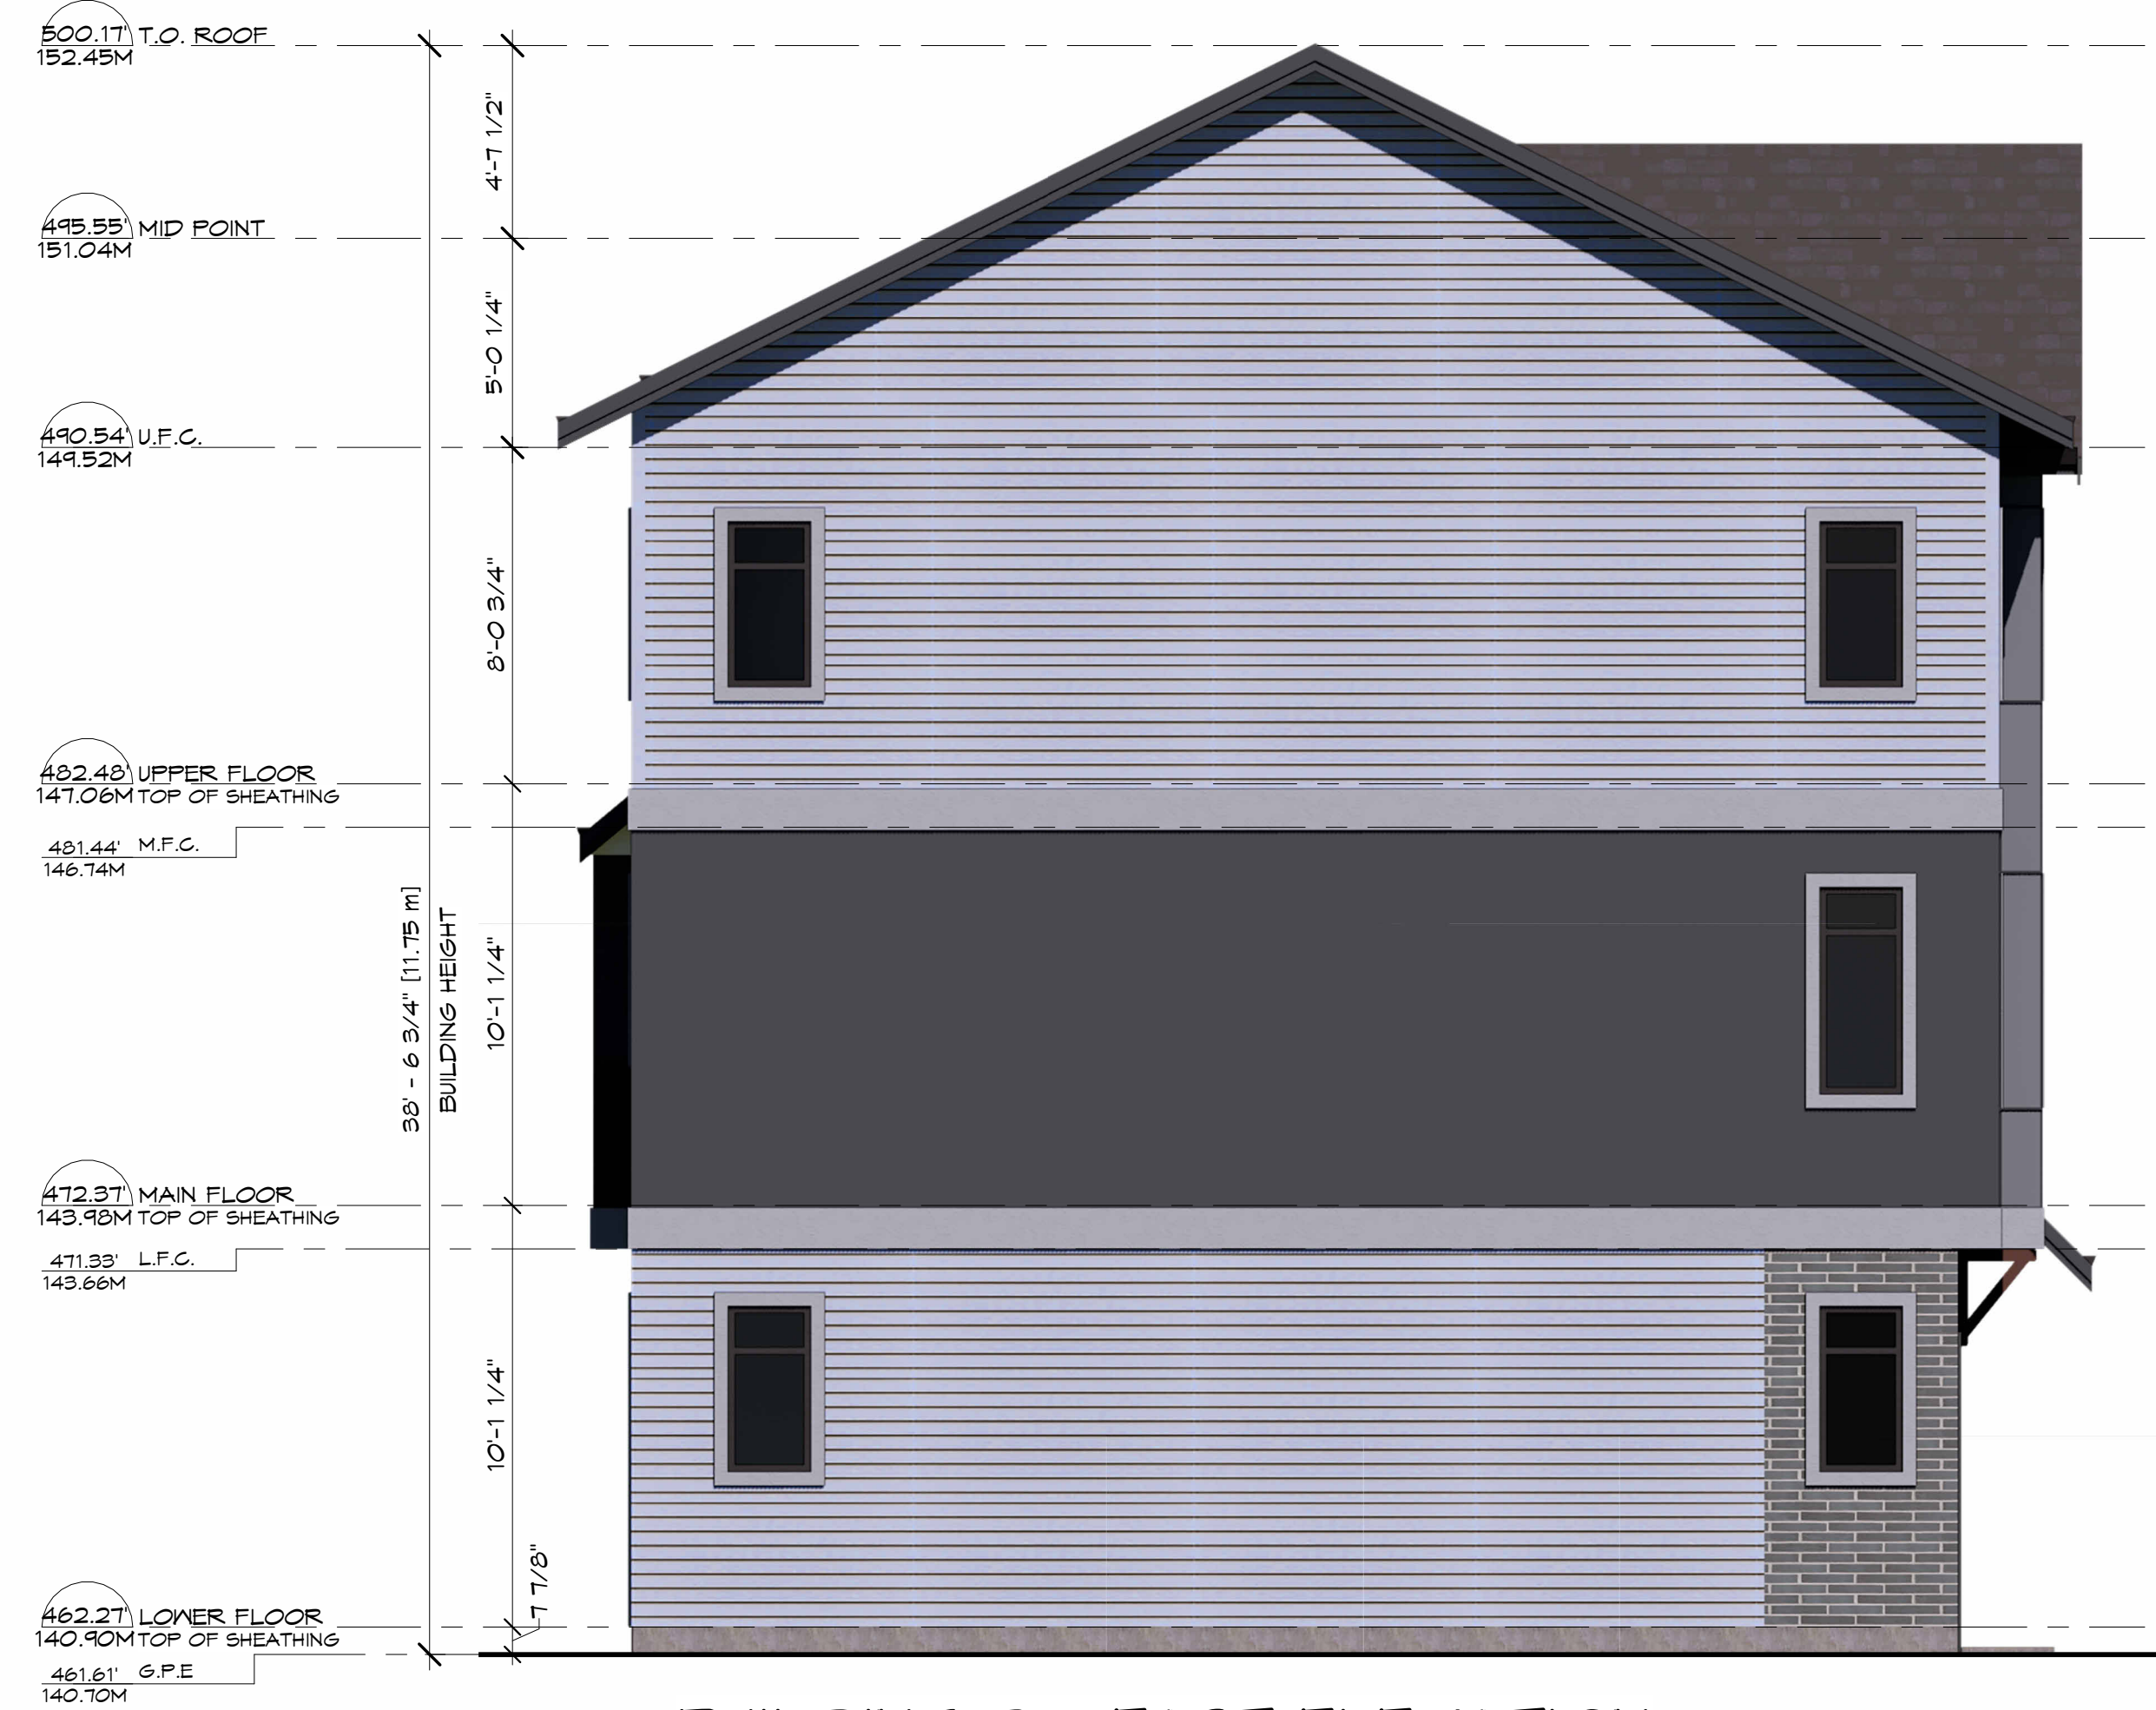

2
A-3.5
1/4" = 1'-0"

MATERIAL LEGEND	
	DESCRIPTION
A	HARDIE BOARD
B	HARDIE HORIZONTAL SIDING
C	BRICK VENEER
D	STANDING SEAM METAL ROOF
E	ASPHALT ROOF SHINGLES
F	CONC. ENTRY STEP
G	2X8 FASCIA
H	1X4 WINDOW TRIM
J	ALUMINUM RAILINGS
K	GUTTERS
L	VINYL WINDOW MUNTINS
M	ENTRY DOOR - PAINTED
N	GARAGE DOOR FINISH

date: 2/27/2025 2:15:55 PM	project:		PROPOSED TOWNHOUSE						
	scale:	1/4" = 1'-0"	9118 CEDAR STREET MISSION						
	drawn:	Author	BLDG. 3 - ELEVATIONS						
	checked:	DH	A-3.5						
project no.: 221212		sheet no.:							
2272025 2:15:55 PM									
scale: 1/4" = 1'-0"									
drawn: Author									
checked: DH									
project no.: 221212									
sheet no.:									
2272025 2:15:55 PM									
scale: 1/4" = 1'-0"									
drawn: Author									
checked: DH									
project no.: 221212									
sheet no.:									
2272025 2:15:55 PM									
scale: 1/4" = 1'-0"									
drawn: Author									

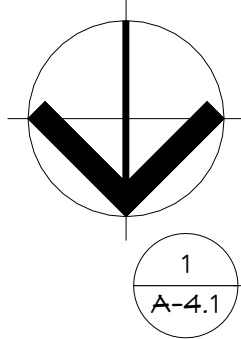

BUILDING 4 - LOWER FLOOR


UNIT #1
LIVING: 116.44 sq.ft. (10.82 sq.m.)
GARAGE: 602.06 sq.ft. (56.49 sq.m.)
TOTAL: 724.50 sq.ft. (67.31 sq.m.)

UNIT #2
LIVING: 116.44 sq.ft. (10.82 sq.m.)
GARAGE: 602.06 sq.ft. (56.49 sq.m.)
TOTAL: 724.50 sq.ft. (67.31 sq.m.)

UNIT #3
LIVING: 116.44 sq.ft. (10.82 sq.m.)
GARAGE: 602.06 sq.ft. (56.49 sq.m.)
TOTAL: 724.50 sq.ft. (67.31 sq.m.)

UNIT #4
LIVING: 116.44 sq.ft. (10.82 sq.m.)
GARAGE: 602.06 sq.ft. (56.49 sq.m.)
TOTAL: 724.50 sq.ft. (67.31 sq.m.)

LOT COVERAGE: 2,993.00 sq.ft. (278.06 sq.m.)
LOWER FLOOR FSR: 465.75 sq.ft. (43.28 sq.m.)

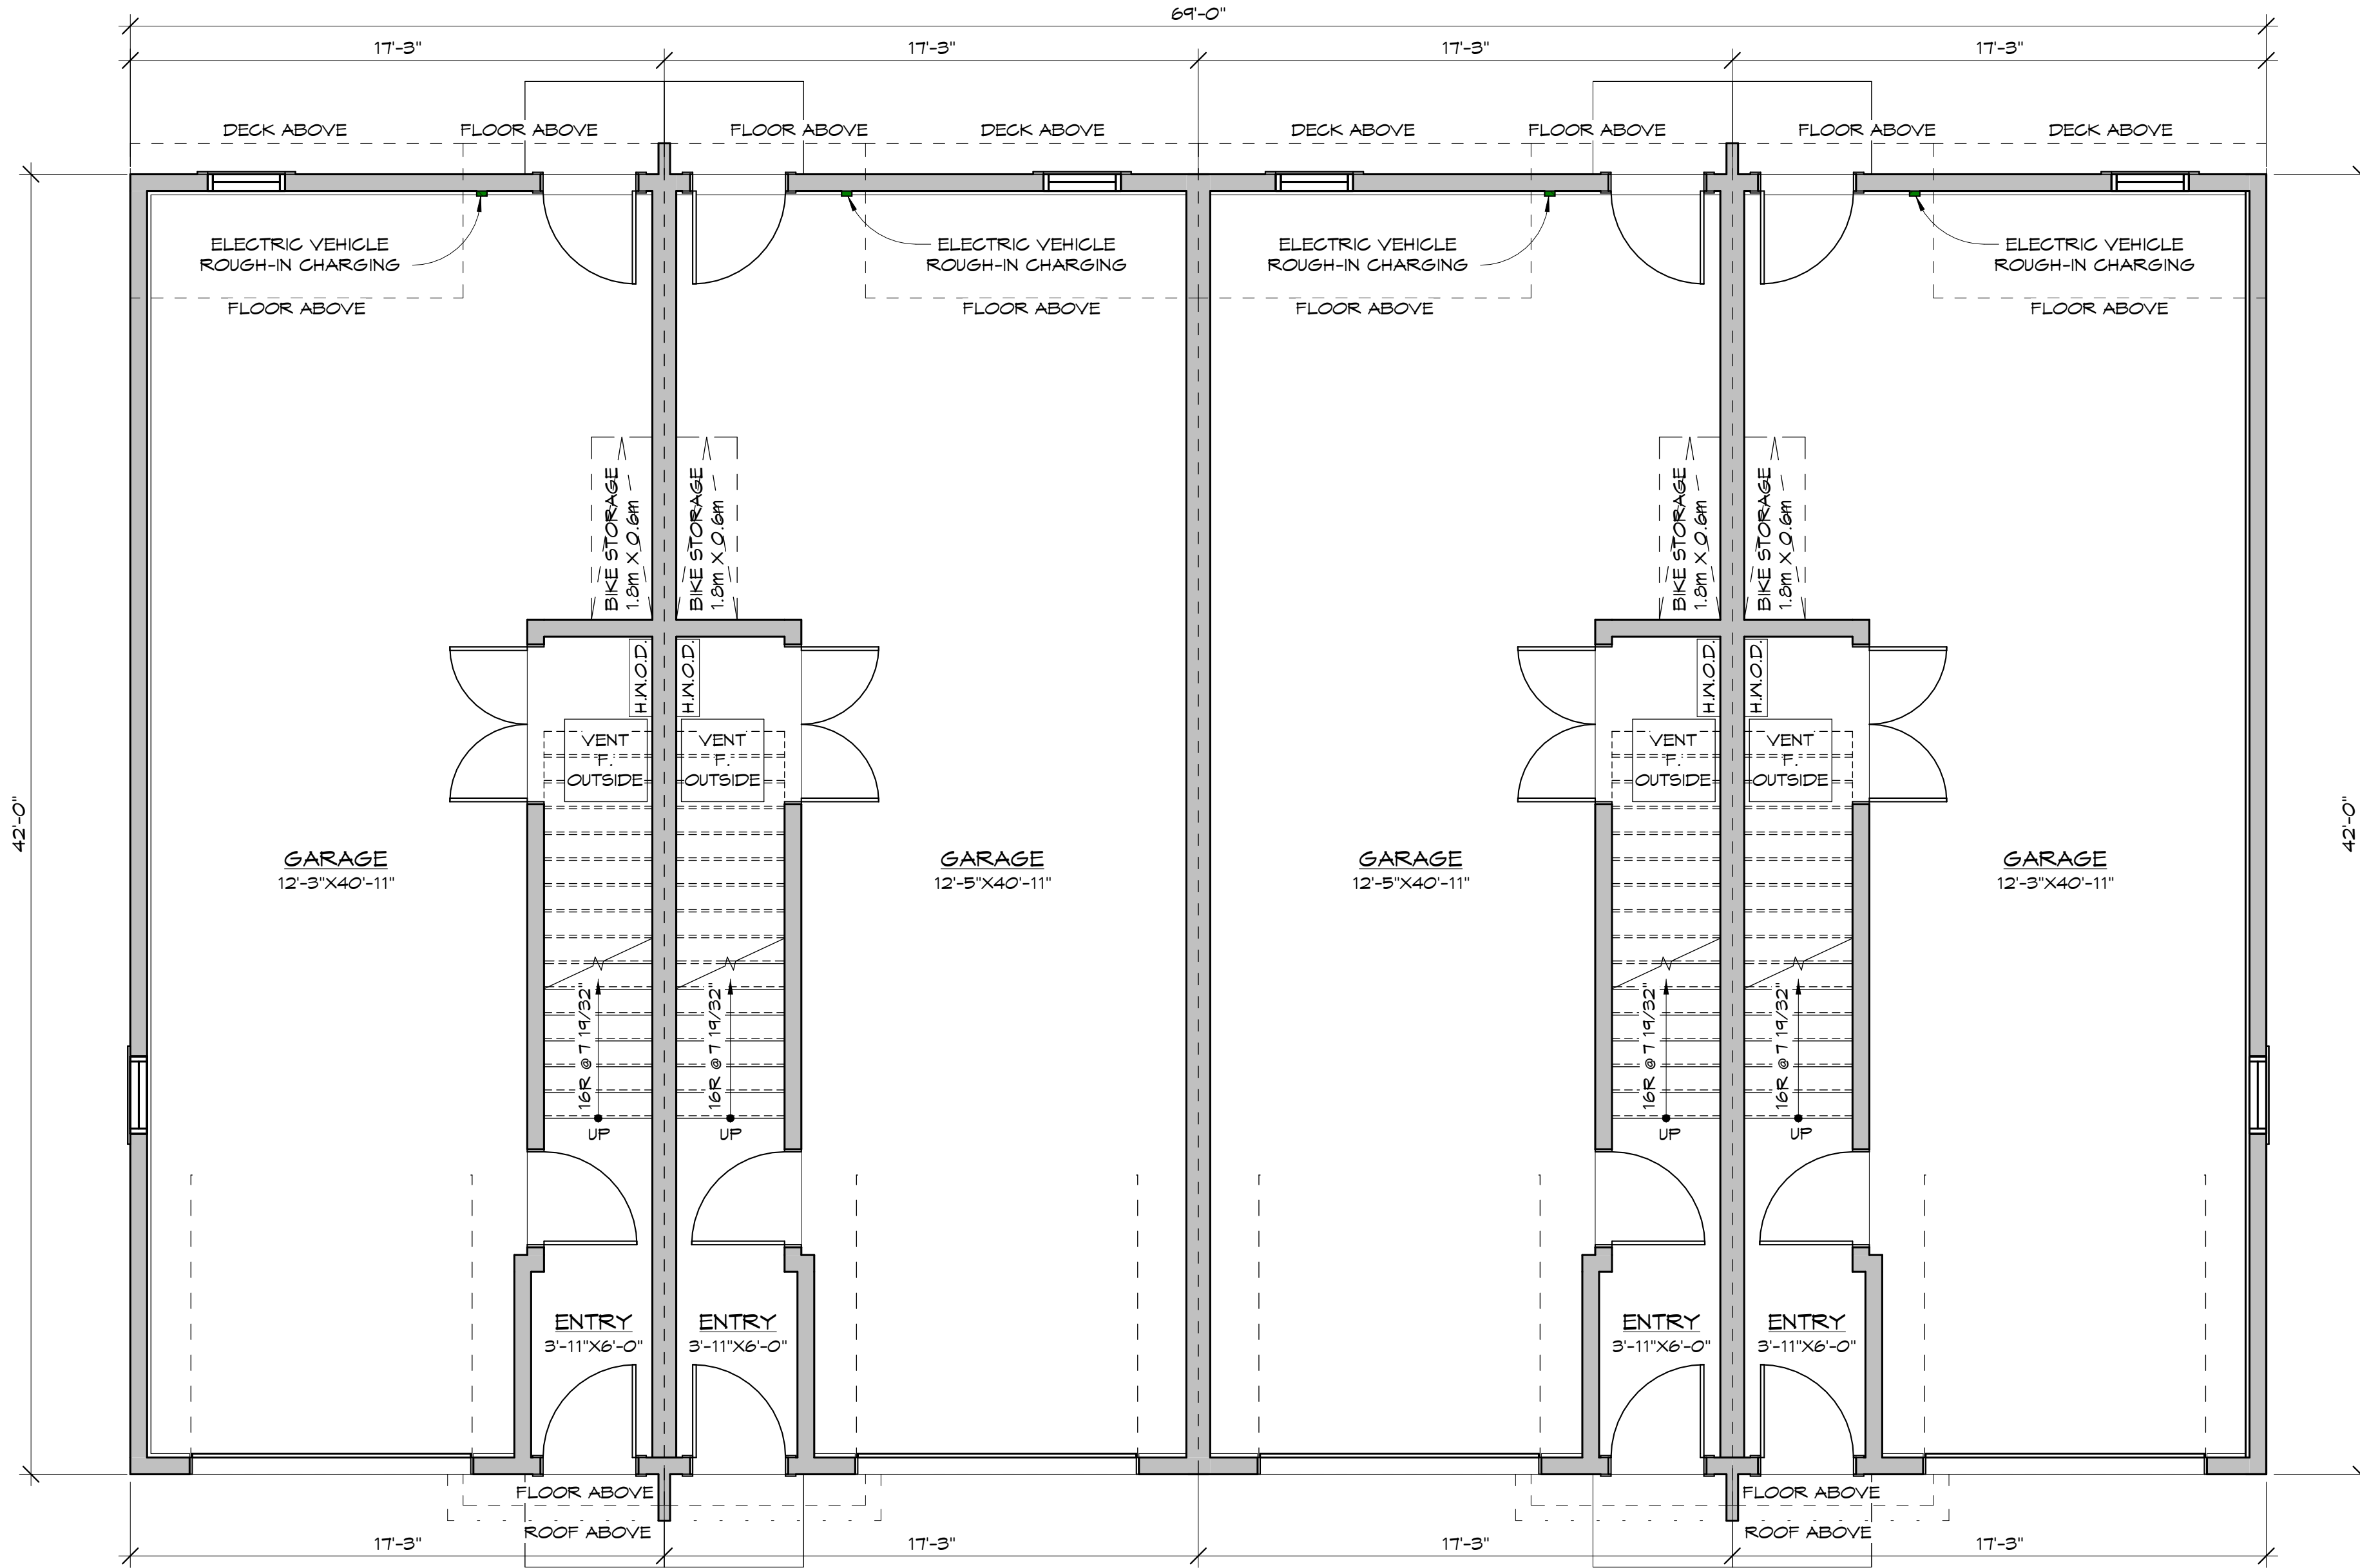

Date: 2/27/2025 2:07:38 PM

Scale: 1/4" = 1'-0"

Drawn: NW

Checked: DH

Project no.: 221212


Sheet no.:

A-4.1

project:
PROPOSED TOWNHOUSE
9118 CEDAR STREET MISSION

ARCHITECTURAL SEAL

drawing:
BLDG. 4 - LOWER FLOOR PLAN

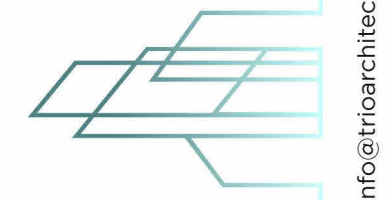

TRIO Architecture Inc.

info@trioarchitecture.ca
604.854.3740
Unit B 33623 Wildwood Drive
Abbotsford, BC V2S 1S2

TRIOARCHITECTURE.CA


ISSUE TABLE

No.	Date	By	Description
1	JUNE 2023	DH	DEVELOPMENT PERMIT APPLICATION

REVISIONS

No.	Date	By	Description

ALL DIMENSIONS & CONDITIONS MUST BE VERIFIED ON SITE TO FIT JOB. THIS DRAWING IS THE EXCLUSIVE PROPERTY OF TRIO ARCHITECTURE INC. UNAUTHORIZED REPRODUCTIONS ARE PROHIBITED.

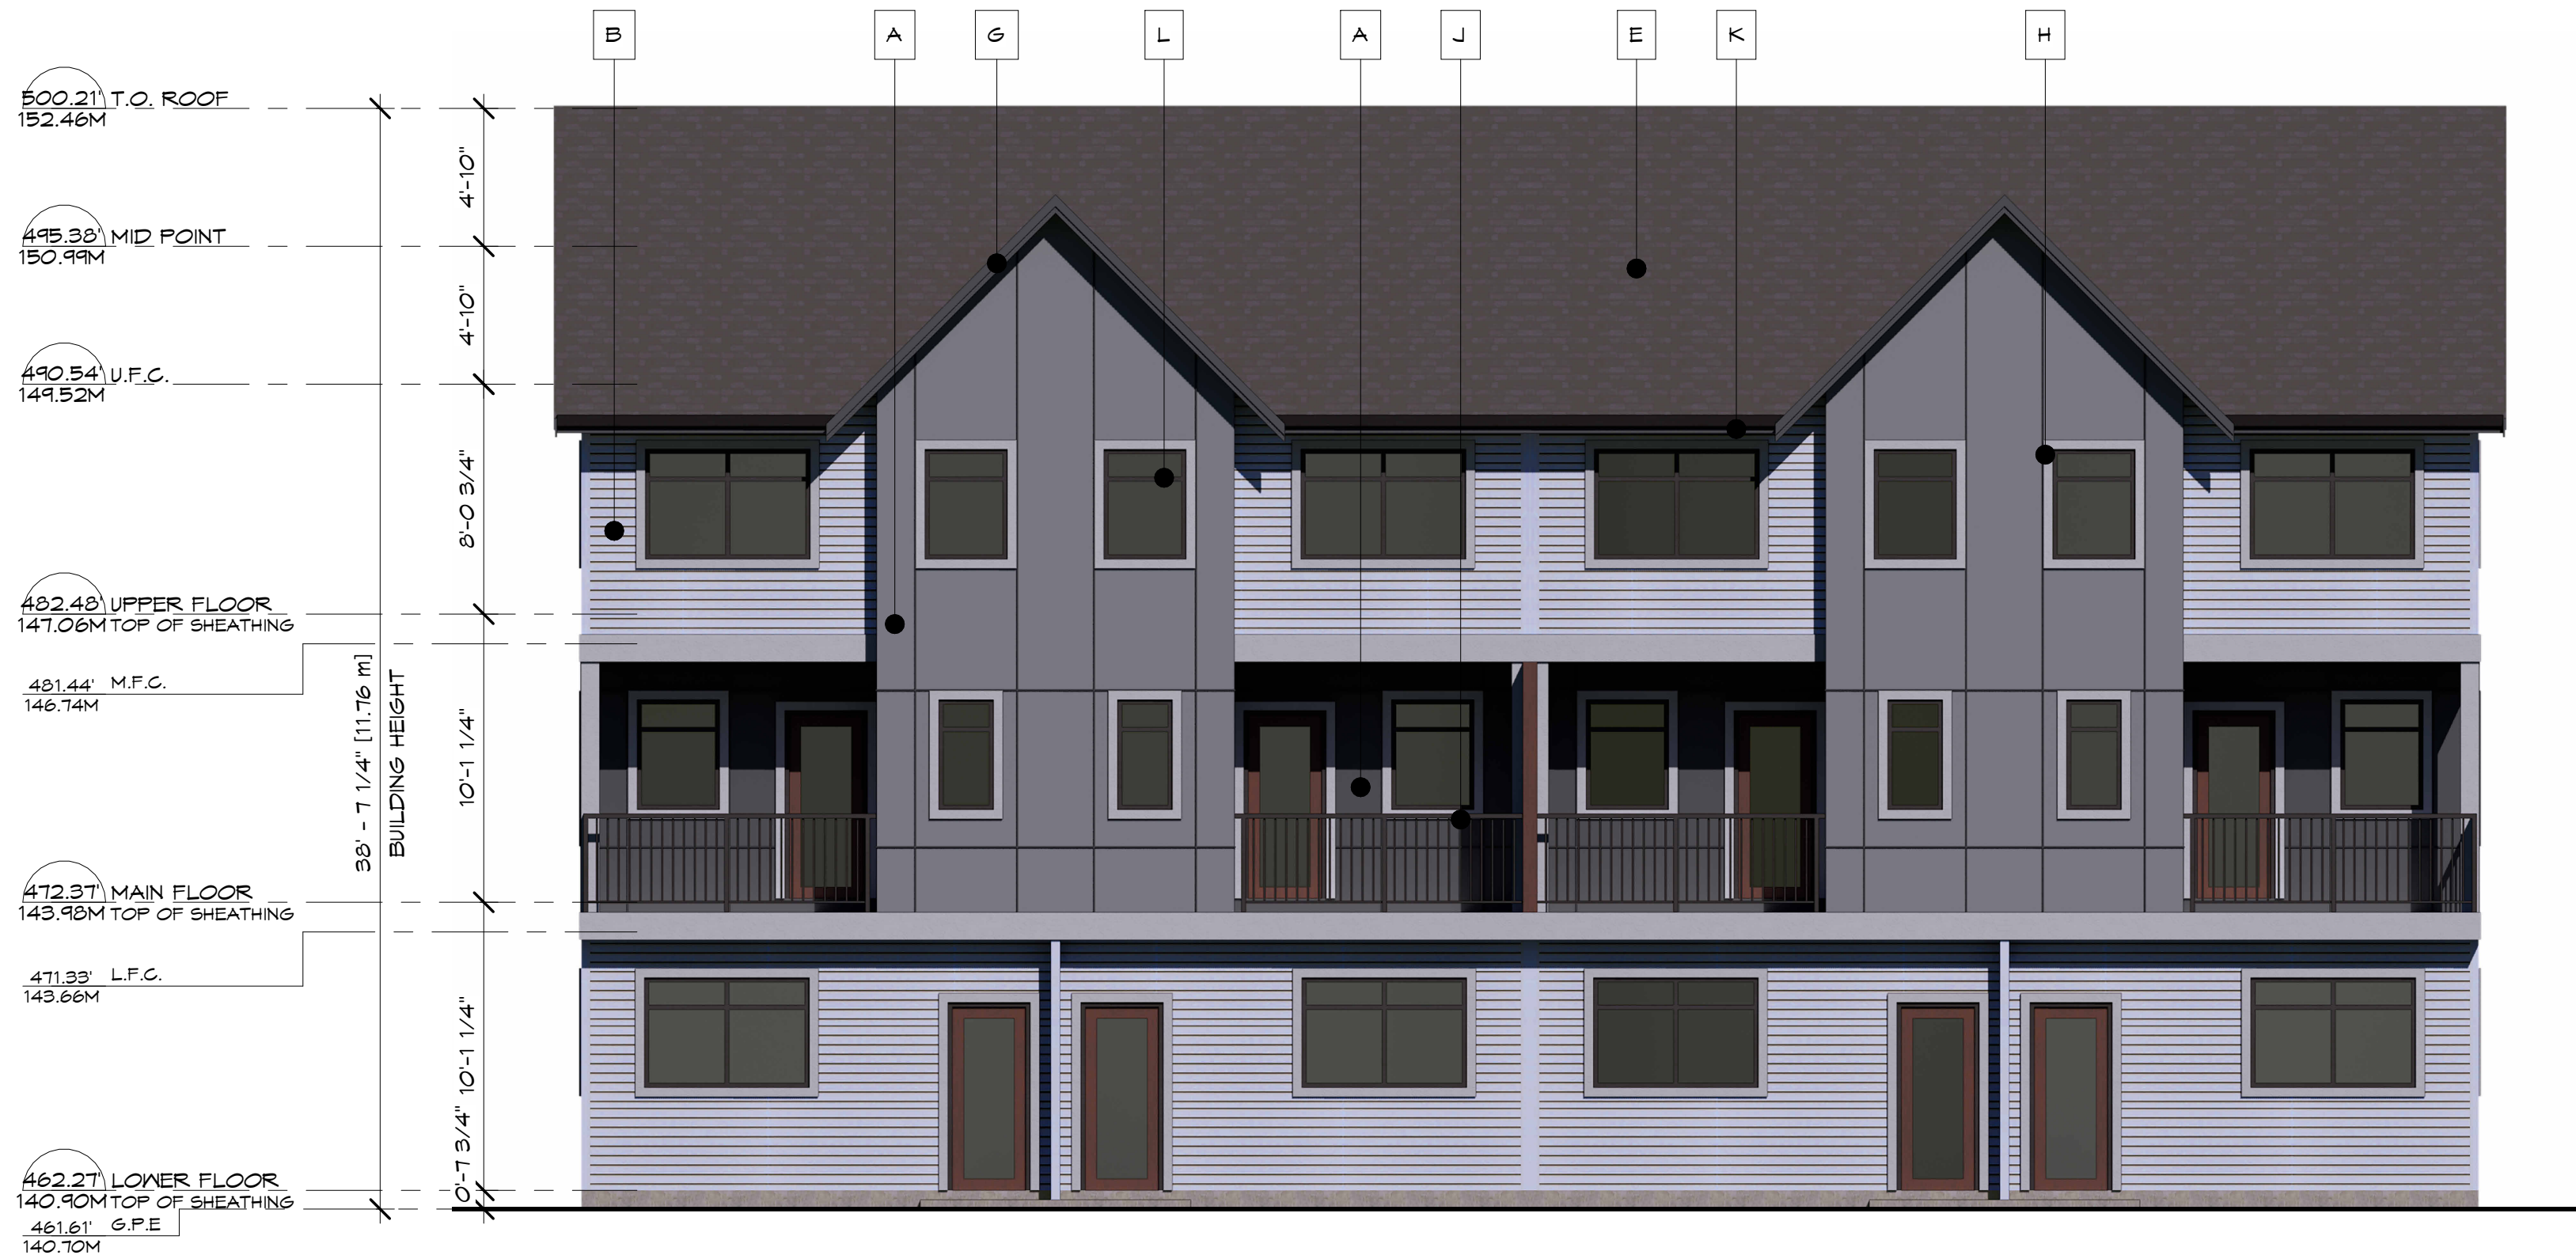

1 BUILDING 4 - NORTH ELEVATION
A-4.5 3/16" = 1'-0"



2 BUILDING 4 - EAST ELEVATION
A-4.5 3/16" = 1'-0"


MATERIAL LEGEND	
	DESCRIPTION
A	HARDIE BOARD
B	HARDIE HORIZONTAL SIDING
C	BRICK VENEER
D	STANDING SEAM METAL ROOF
E	ASPHALT ROOF SHINGLES
F	CONC. ENTRY STEP
G	2X8 FASCIA
H	1X4 WINDOW TRIM
J	ALUMINUM RAILINGS
K	GUTTERS
L	VINYL WINDOW MUNTINS
M	ENTRY DOOR - PAINTED
N	GARAGE DOOR FINISH

date:	2/27/2025 2:07:55 PM
scale:	As Indicated
drawn:	Author
checked:	DH
project no.:	221212
sheet no.:	A-4.5

project: PROPOSED TOWNHOUSE
9118 CEDAR STREET MISSION

drawing: BLDG. 4 - ELEVATIONS


ARCHITECTURAL SEAL

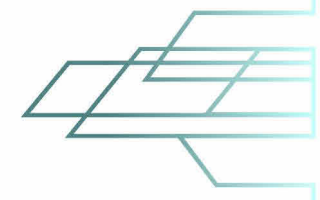

TRIO Architecture Inc.
info@trioarchitecture.ca Unit B 33623 Wildwood Drive
604.854.3740 Abbotsford, BC V2S 1S2

TRIOARCHITECTURE.CA

ISSUE TABLE		By		Description	
No.	Date	DH		DEVELOPMENT PERMIT APPLICATION	
1	JUNE 2023				
REVISIONS					
No.	Date			Description	
ALL DIMENSIONS & CONDITIONS MUST BE VERIFIED ON SITE TO FIT JOB ENVIRONMENT. THIS DRAWING IS THE SOLE PROPERTY OF TRIO ARCHITECTURE INC. UNAUTHORIZED REPRODUCTIONS ARE PROHIBITED.					

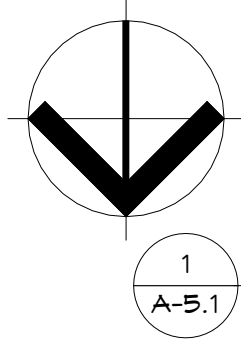

BUILDING 5 - LOWER FLOOR


UNIT #20 - UNIT TYPE G
LIVING: 116.44 sq.ft. (10.82 sq.m.)
GARAGE: 602.06 sq.ft. (56.49 sq.m.)
TOTAL: 724.50 sq.ft. (67.31 sq.m.)

UNIT #19 - UNIT TYPE H
LIVING: 116.44 sq.ft. (10.82 sq.m.)
GARAGE: 602.06 sq.ft. (56.49 sq.m.)
TOTAL: 724.50 sq.ft. (67.31 sq.m.)

UNIT #18 - UNIT TYPE H
LIVING: 116.44 sq.ft. (10.82 sq.m.)
GARAGE: 602.06 sq.ft. (56.49 sq.m.)
TOTAL: 724.50 sq.ft. (67.31 sq.m.)

UNIT #17 - UNIT TYPE J
LIVING: 116.44 sq.ft. (10.82 sq.m.)
GARAGE: 602.06 sq.ft. (56.49 sq.m.)
TOTAL: 724.50 sq.ft. (67.31 sq.m.)

LOT COVERAGE: 2,993.00 sq.ft. (278.06 sq.m.)
LOWER FLOOR FSR: 465.75 sq.ft. (43.28 sq.m.)

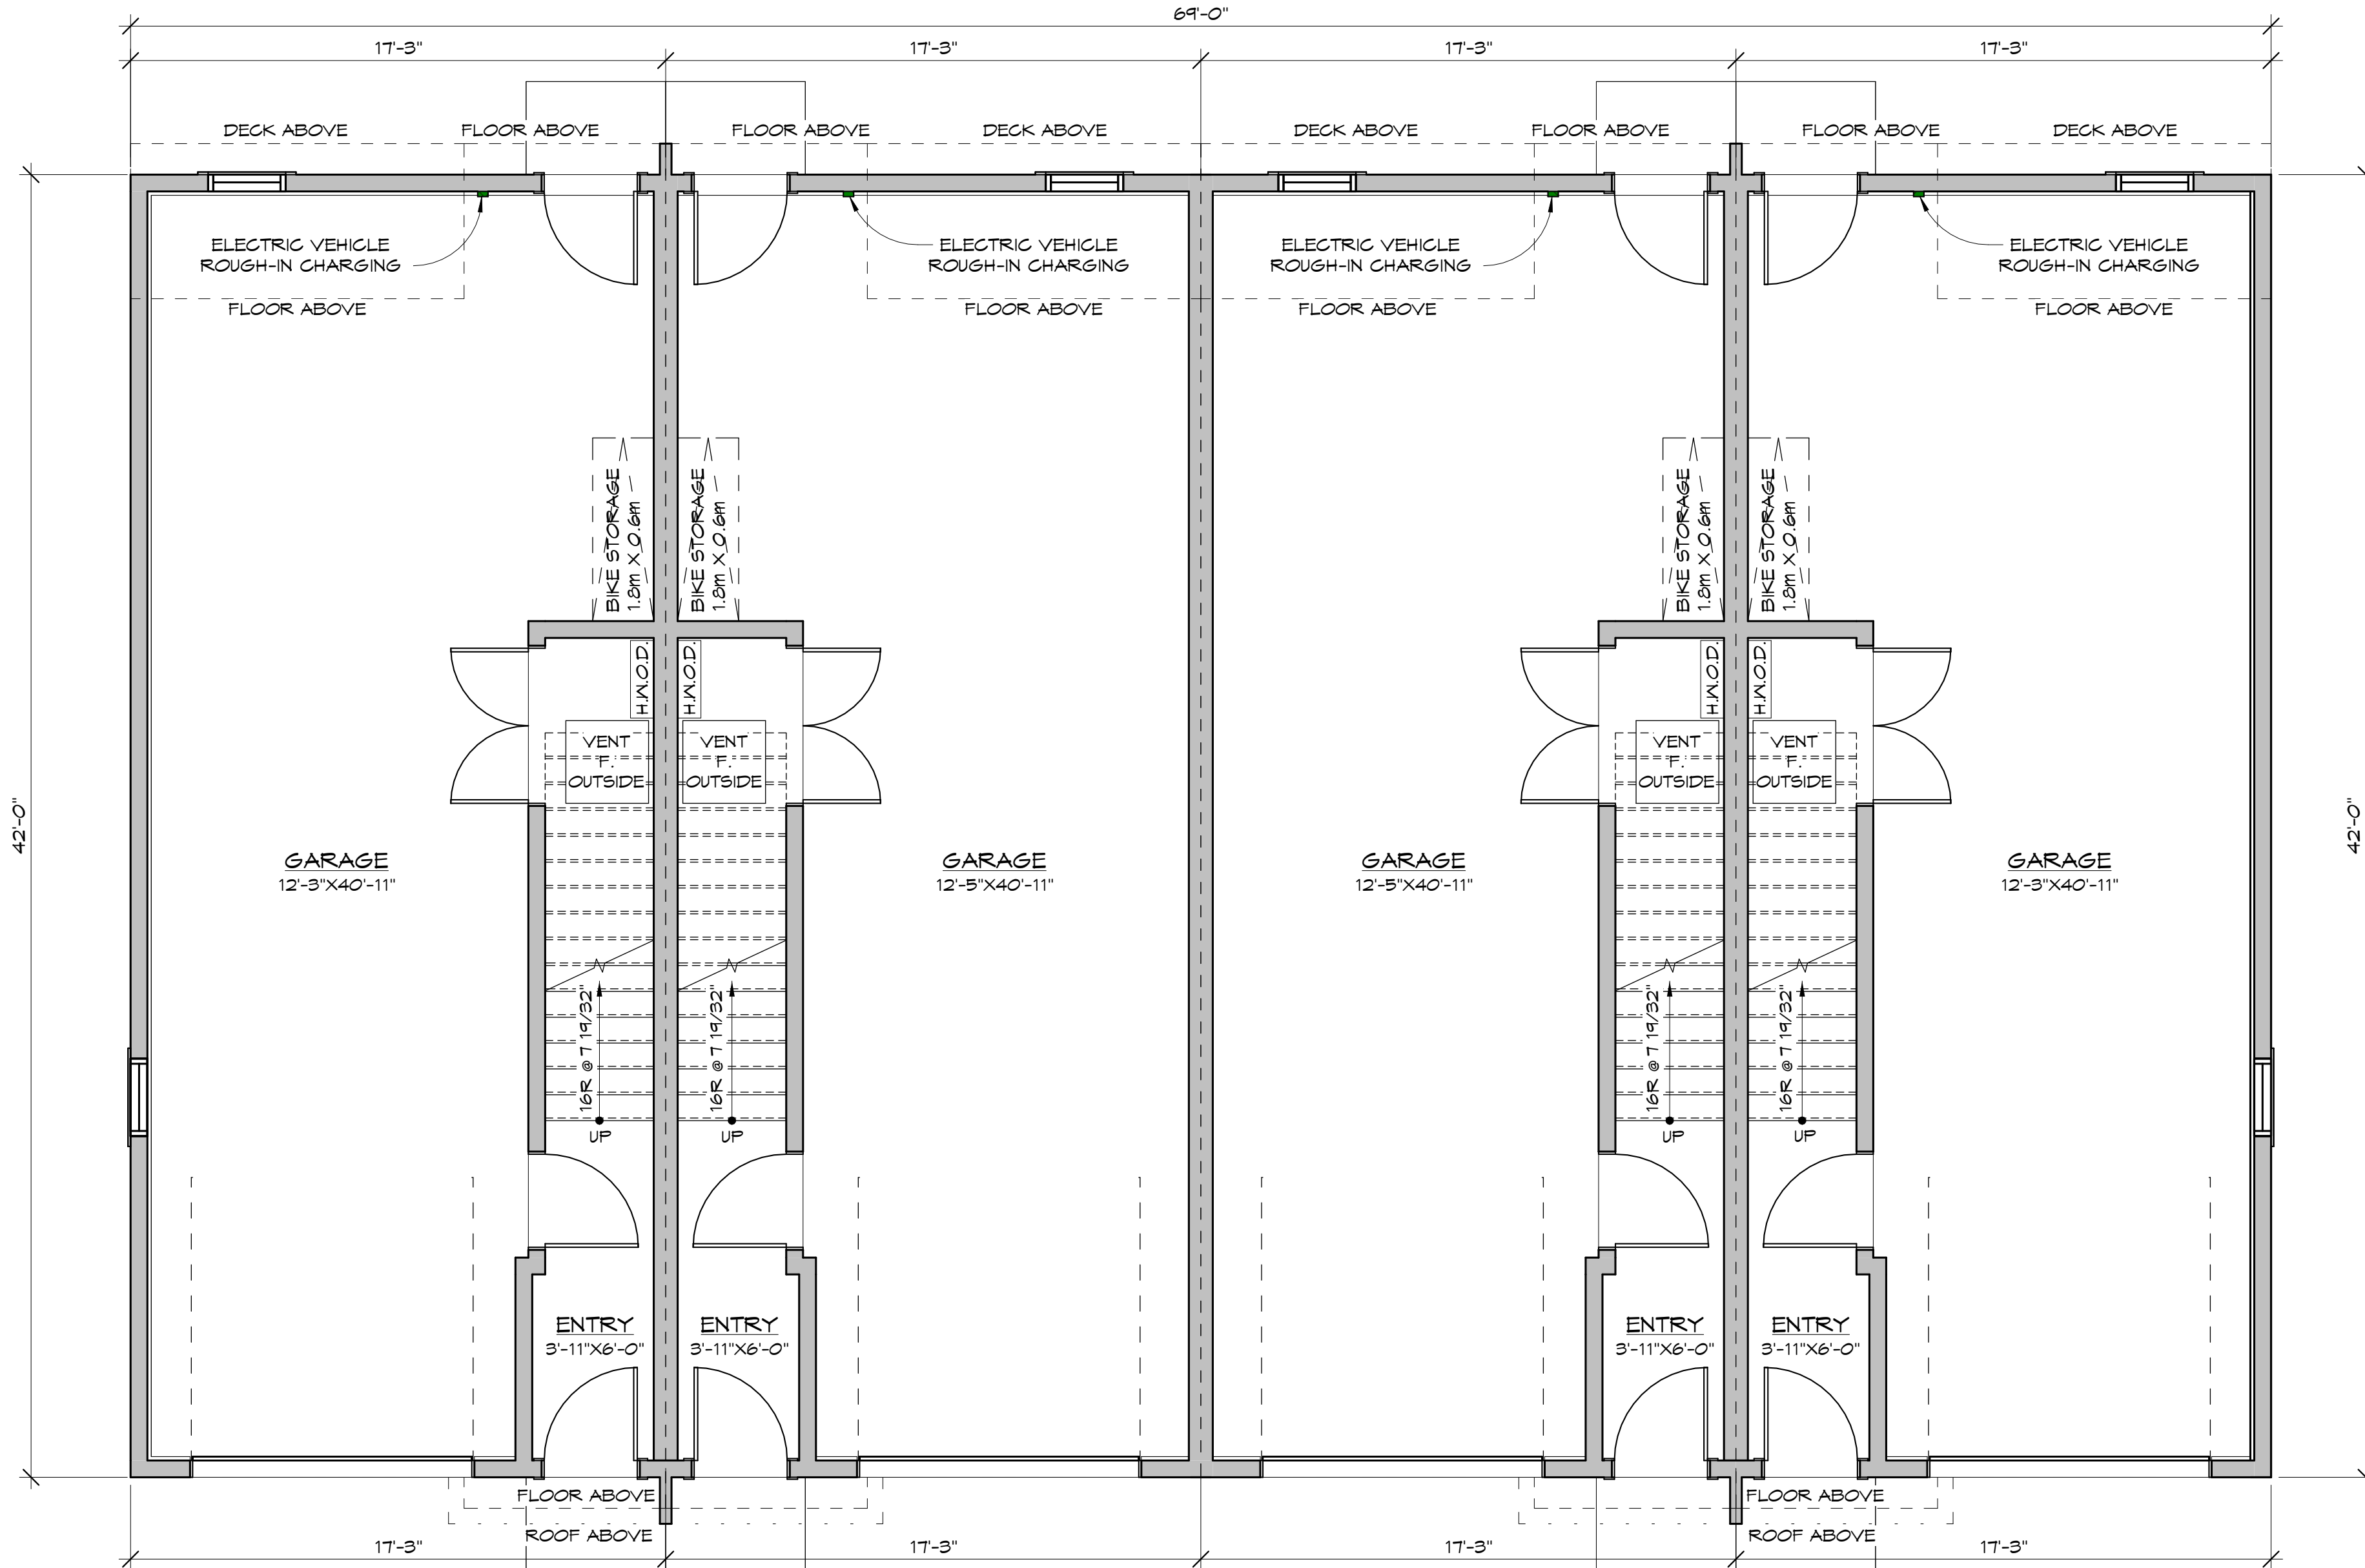

Date: 2/27/2025 11:17:22 AM

Scale: 1/4" = 1'-0"

Drawn: NW

Checked: DH

Project no.: 221212


Sheet no.:

A-5.1

project:
PROPOSED TOWNHOUSE
9118 CEDAR STREET MISSION

drawing:
BLDG. 5 - LOWER FLOOR PLAN

ARCHITECTURAL SEAL

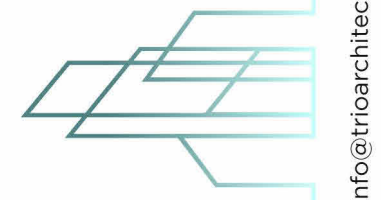

TRIO Architecture Inc.

info@trioarchitecture.ca
604.854.3740
Unit B 33623 Wildwood Drive
Abbotsford, BC V2S 1S2

TRIOARCHITECTURE.CA


ISSUE TABLE

No.	Date	By	Description
1	JUNE 2023	DH	DEVELOPMENT PERMIT APPLICATION

REVISIONS


No.	Date	By	Description

ALL DIMENSIONS &
CONDITIONS MUST BE VERIFIED
ON SITE TO FIT JOB
THIS DRAWING IS THE EXCLUSIVE
PROPERTY OF TRIO ARCHITECTURE
UNAUTHORIZED REPRODUCTIONS
PROHIBITED

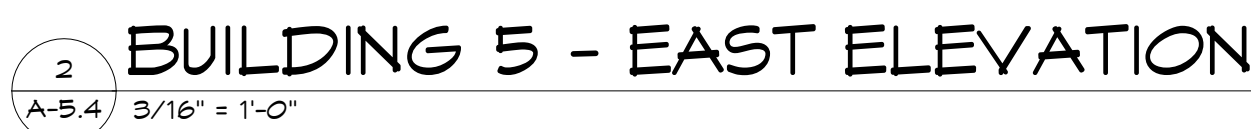


	MATERIAL LEGEND
	DESCRIPTION
A	HARDIE BOARD
B	HARDIE HORIZONTAL SIDING
C	BRICK VENEER
D	STANDING SEAM METAL ROOF
E	ASPHALT ROOF SHINGLES
F	CONC. ENTRY STEP
G	2X6 FASCIA
H	1X4 WINDOW TRIM
J	ALUMINUM RAILINGS
K	GUTTERS
L	VINYL WINDOW MUNTINS
M	ENTRY DOOR - PAINTED
N	GARAGE DOOR FINISH

date:		2/27/2025 11:17:31 AM	
scale:		As indicated	
drawn:		Author	
checked:		DH	
drawing:			
project no.:		22122	
sheet no.:			
A-5.4			
PROJECT: PROPOSED TOWNHOUSE 9118 CEDAR STREET MISSION			
ARCHITECTURAL SEAL			
			
TRIO Architecture Inc. Unit B 35623 Wilkwood Drive Abbotsford, BC V2S 1S2 info@trioarchitecture.ca 604.654.3740			
ISSUE TABLE			
No.	Date	By	Description
1	JUNE 2023	DH	DEVELOPMENT PERMIT APPLICATION
REVISIONS			
No.	Date	By	Description
ALL DIMENSIONS & CONDITIONS MUST BE VERIFIED ON SITE.			
C. COPYRIGHT RESERVED			
THIS DRAWING IS THE EXCLUSIVE PROPERTY OF TRIO ARCHITECTURE INC. UNAUTHORIZED REPRODUCTIONS ARE STRICTLY FORBIDDEN.			

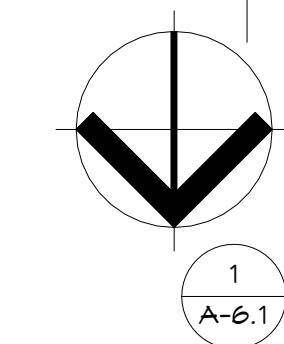


project: PROPOSED TOWNHOUSE 9118 CEDAR STREET MISSION	drawing: BUILDING 6 - LOWER FLOOR PLAN
--	--

TRIOARCHITECTURE.CA

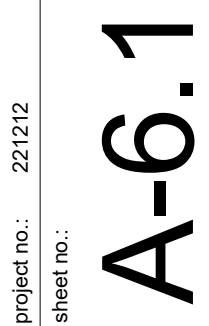


ISSUE TABLE			
No.	Date	By	Description
1	JUNE 2023	DH	DEVELOPMENT PERMIT APPLICATION
REVISIONS			
No.	Date	By	Description
ALL DIMENSIONS & CONDITIONS MUST BE VERIFIED ON SITE			
THIS DRAWING IS THE EXCLUSIVE PROPERTY OF THE CONSULTANT. IT IS TO BE USED ONLY FOR THE PROJECT AND SITE SPECIFICALLY IDENTIFIED HEREON.			☐
ALL RIGHTS ARE RESERVED. NO REPRODUCTION OR TRANSMISSION IN ANY FORM OR BY ANY MEANS, ELECTRONIC OR MECHANICAL, INCLUDING PHOTOCOPYING, RECORDING, OR BY ANY INFORMATION STORAGE AND RETRIEVAL SYSTEM, IS PERMITTED WITHOUT THE WRITTEN PERMISSION OF THE CONSULTANT.			☐

**ALL DIMENSIONS &
CONDITIONS MUST BE VERIFIED
ON SITE TO FIT JOB**

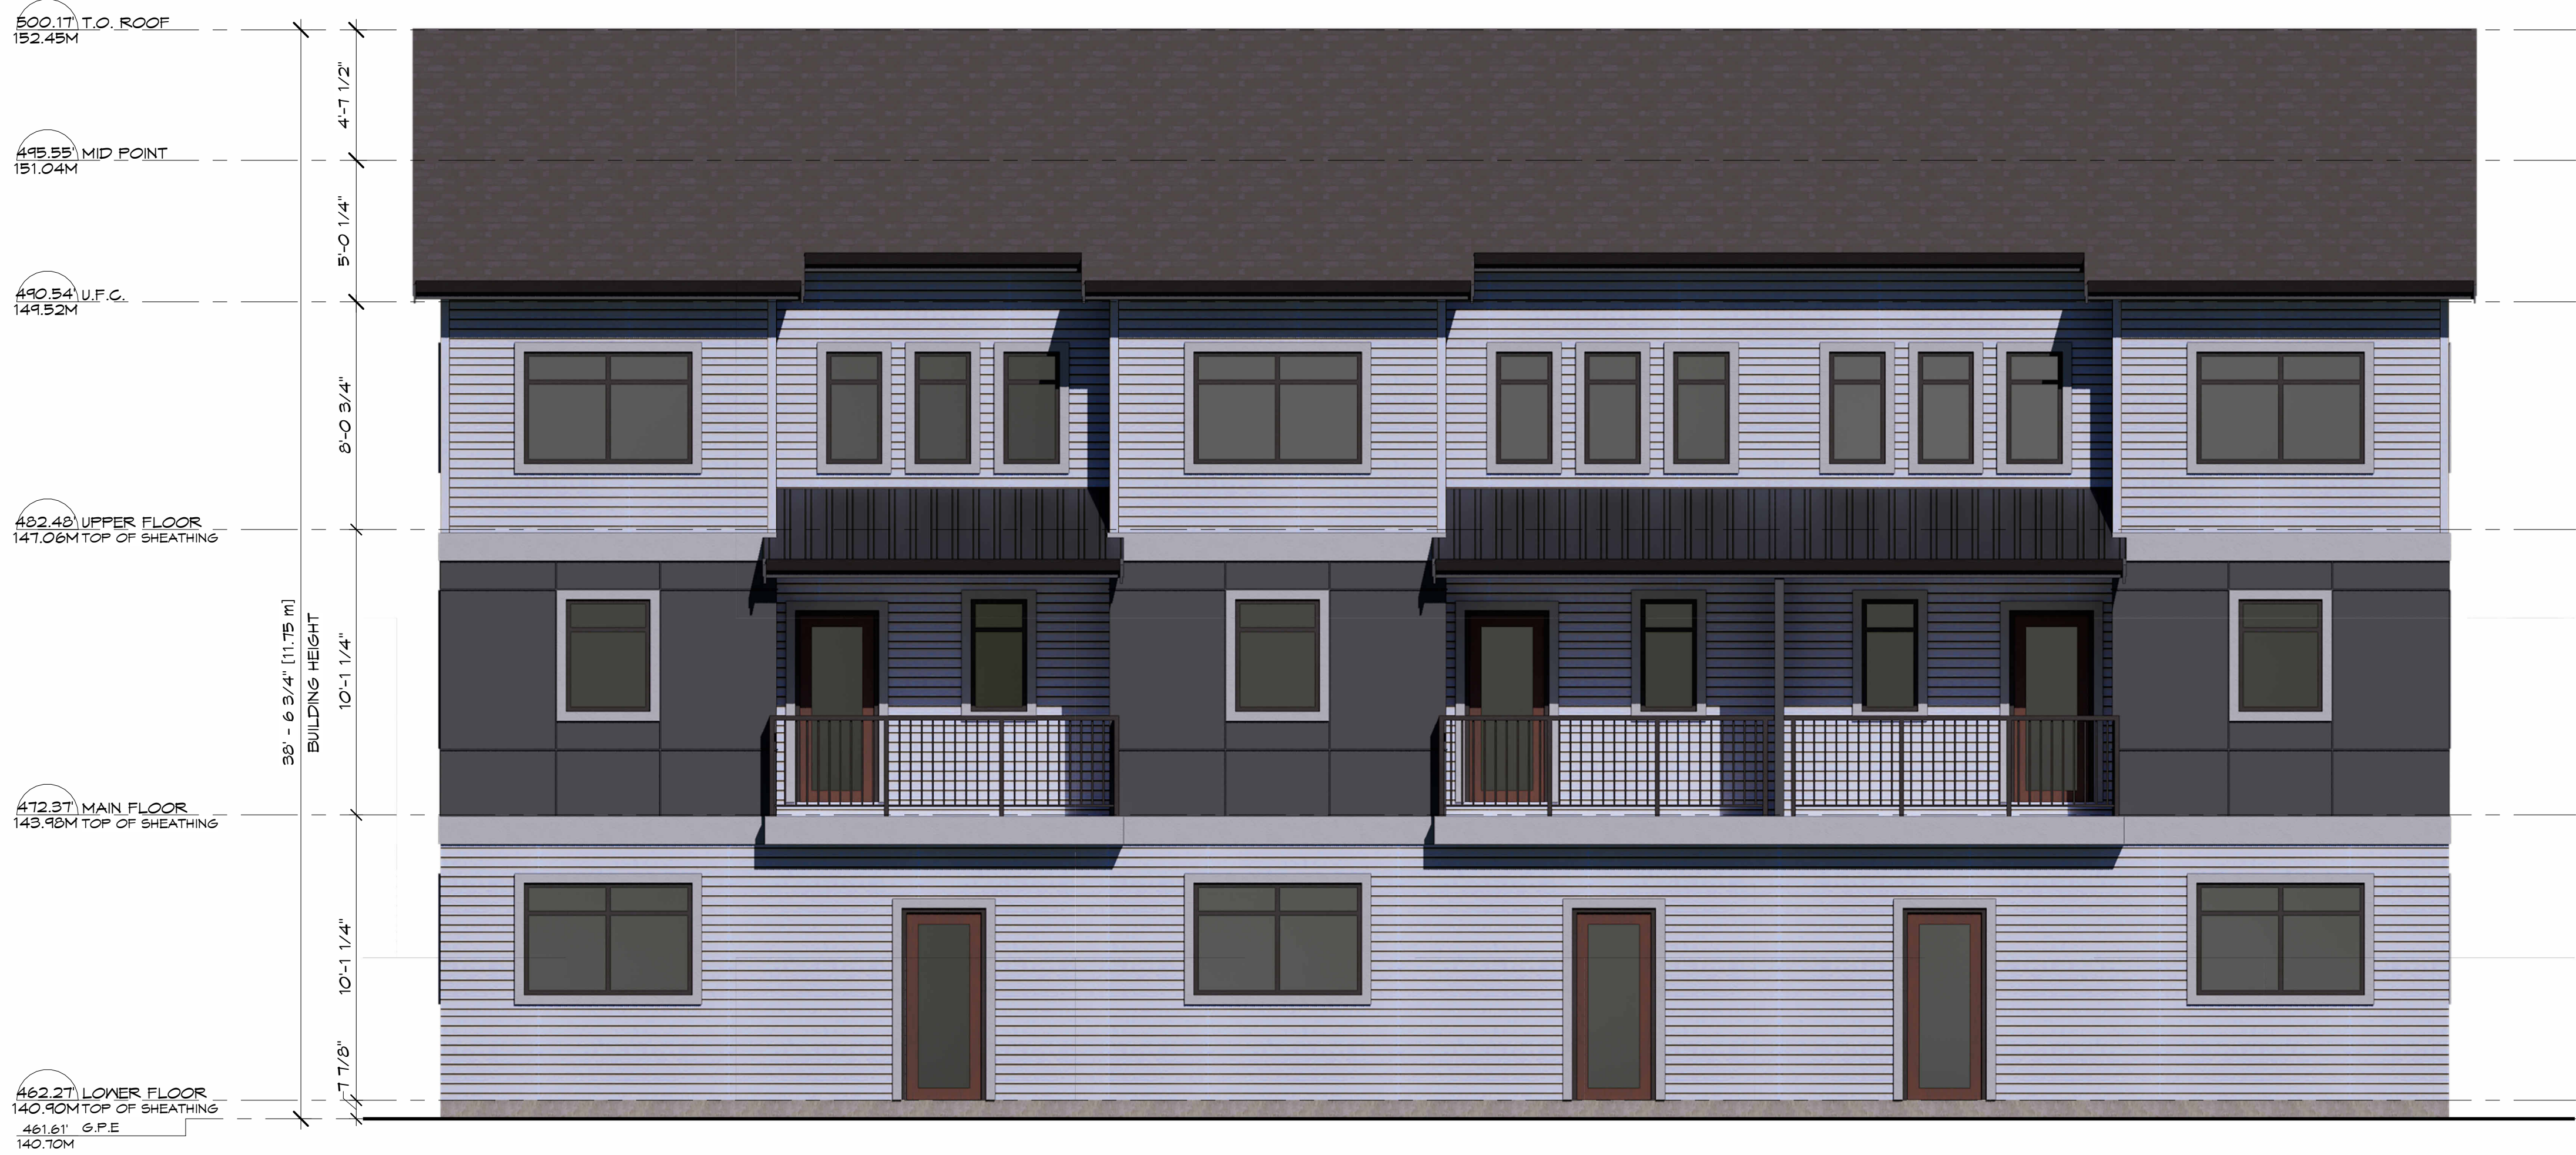

1
A-6.5
BUILDING 6 - NORTH ELEVATION
1/4" = 1'-0"

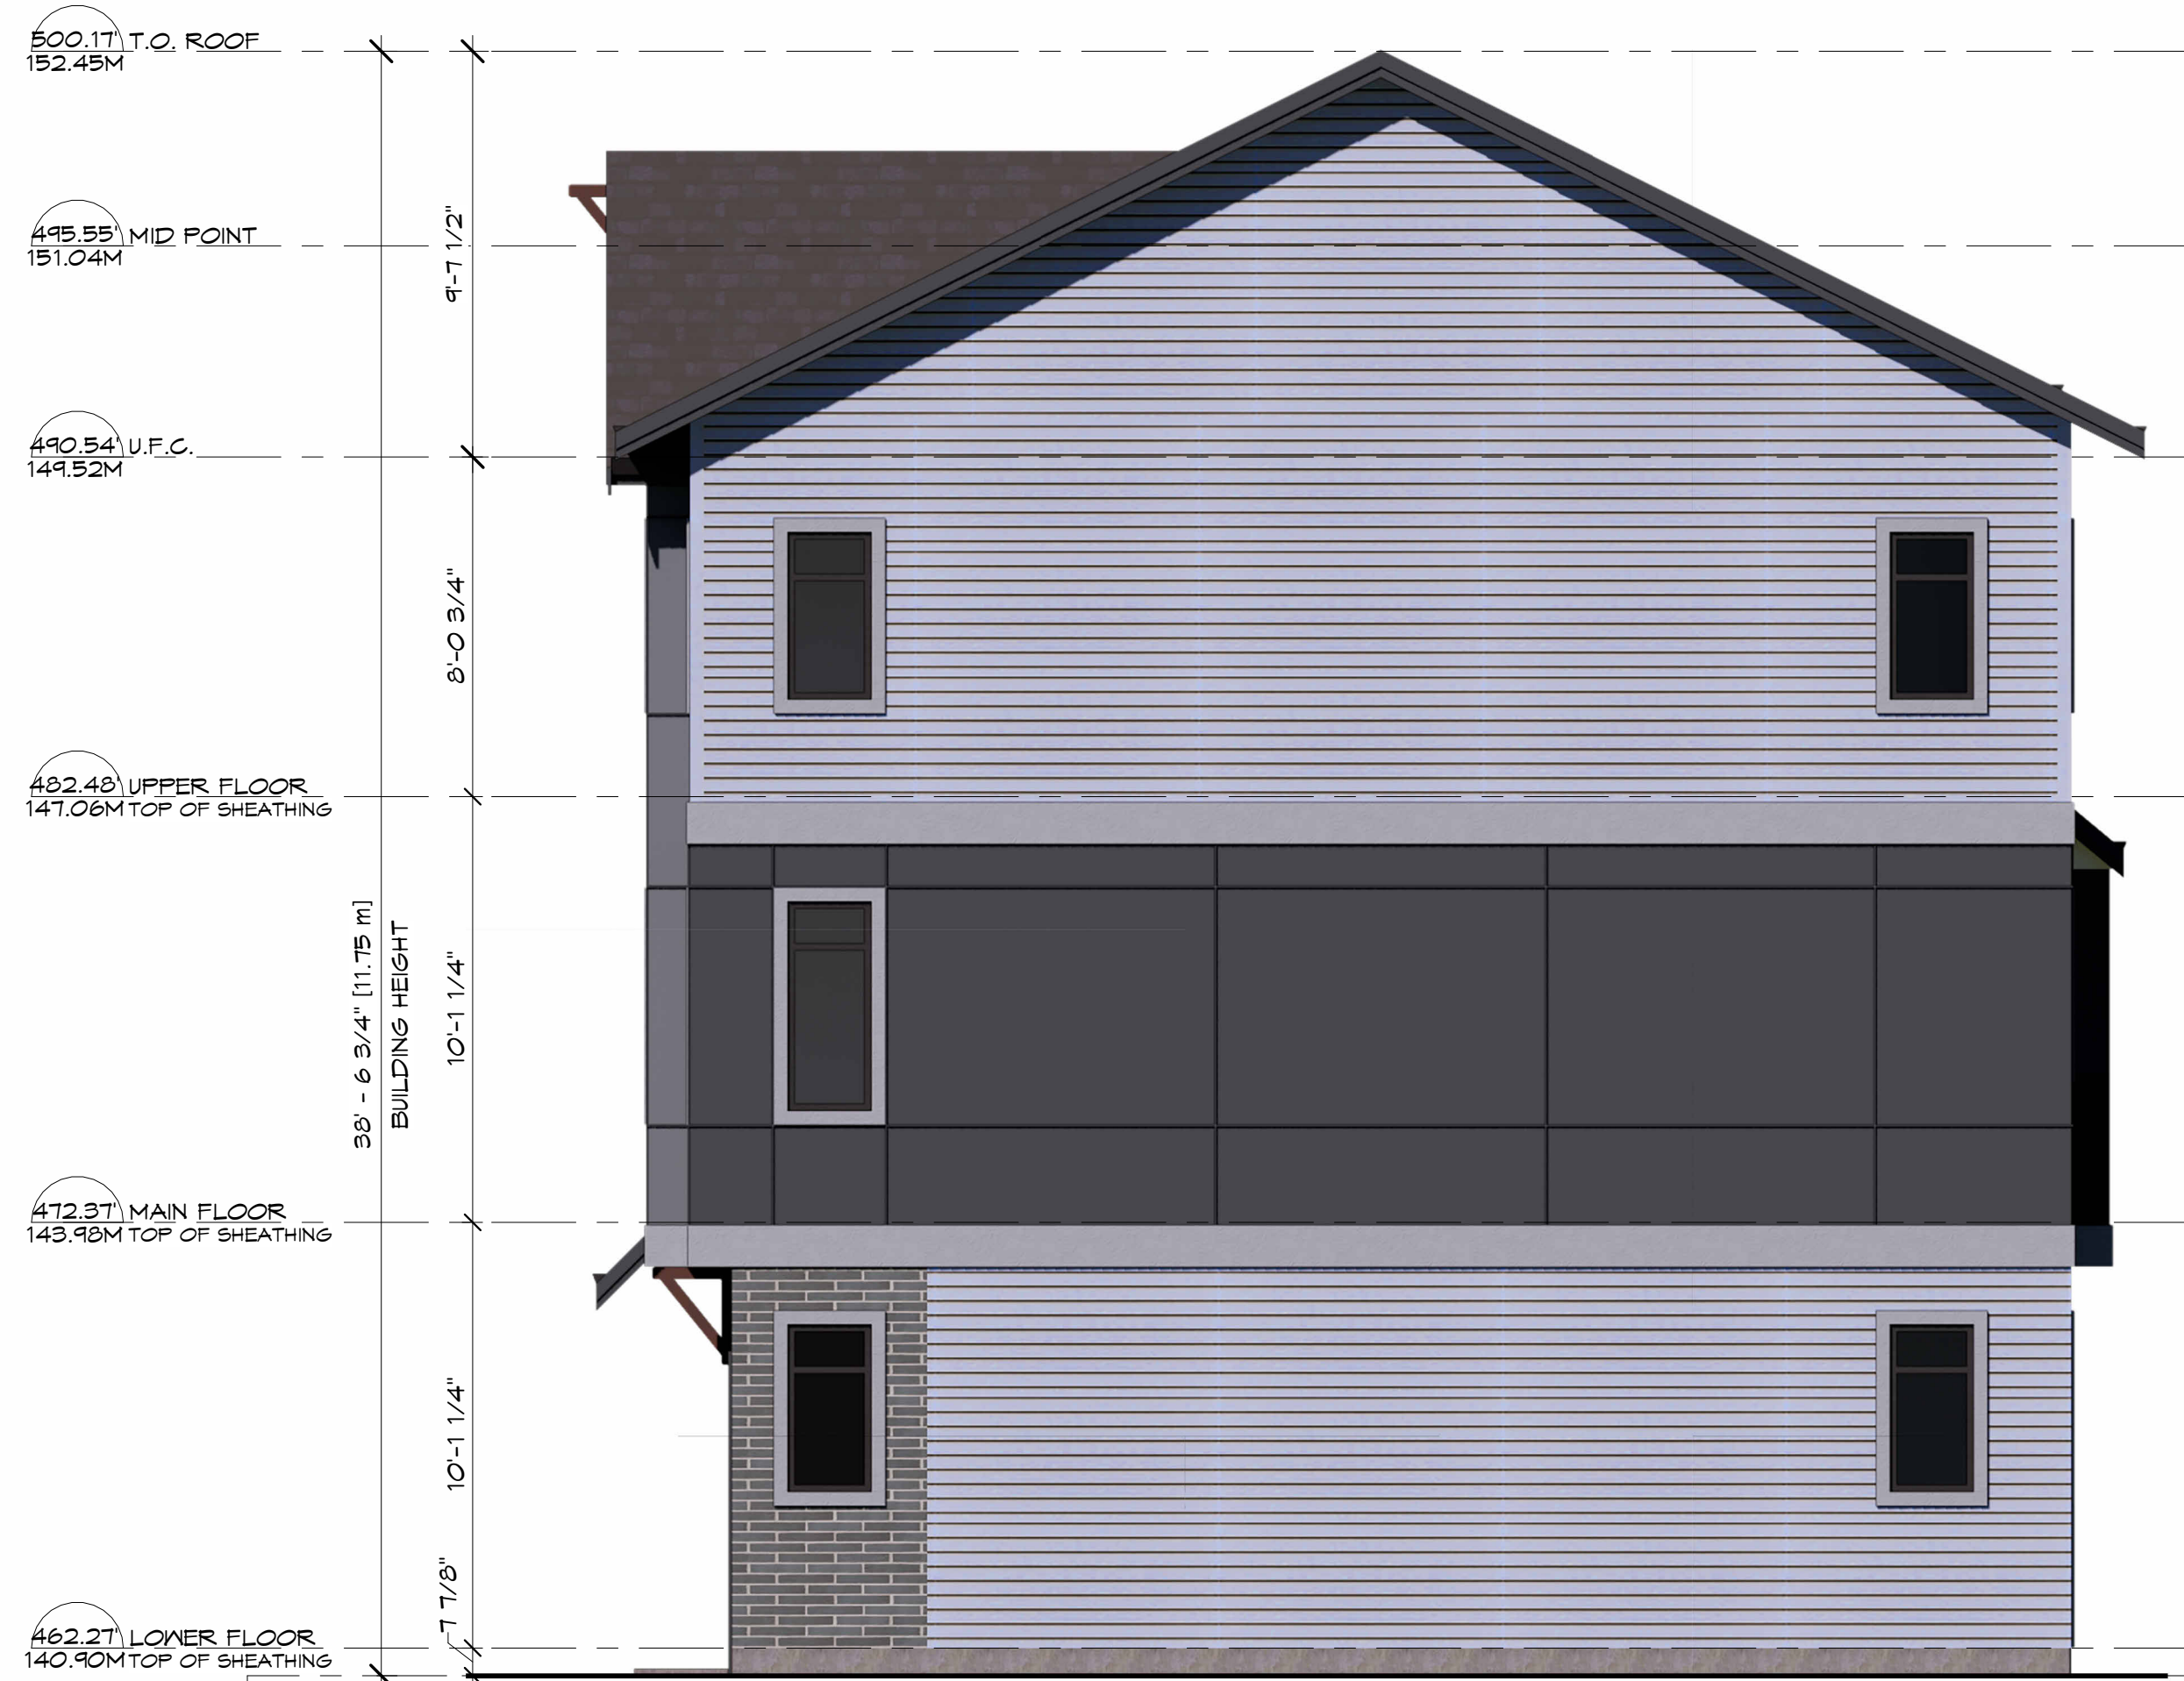

2
A-6.5
BUILDING 6 - EAST ELEVATION
1/4" = 1'-0"

MATERIAL LEGEND	
DESCRIPTION	
A	HARDIE BOARD
B	HARDIE HORIZONTAL SIDING
C	BRICK VENEER
D	STANDING SEAM METAL ROOF
E	ASPHALT ROOF SHINGLES
F	CONC. ENTRY STEP
G	2X8 FASCIA
H	1X4 WINDOW TRIM
J	ALUMINUM RAILINGS
K	GUTTERS
L	VINYL WINDOW MUNTINS
M	ENTRY DOOR - PAINTED
N	GARAGE DOOR FINISH

2/27/2025 1:58:23 PM

Scale: 1/4" = 1'-0"

drawn: Author

checked: DH

Project no.: 221212

Sheet no.: A-6.5

project:

PROPOSED TOWNHOUSE
9118 CEDAR STREET MISSION

drawing:

BLDG. 6 - ELEVATIONS

date:

scale:

drawn:

checked:

project no.:

sheet no.:

2/27/2025 1:58:23 PM

Scale: 1/4" = 1'-0"

drawn: Author

checked: DH

Project no.: 221212

Sheet no.: A-6.5

project:

PROPOSED TOWNHOUSE
9118 CEDAR STREET MISSION

drawing:

BLDG. 6 - ELEVATIONS

date:

scale:

drawn:

checked:

project no.:

sheet no.:

ARCHITECTURAL SEAL

TRIO Architecture Inc.
info@trioarchitecture.ca
604.854.3740
Unit B 33623 Wildwood Drive
Abbotsford, BC V2S 1S2

ISSUE TABLE

No.	Date	By	Description
1	JUNE 2023	DH	DEVELOPMENT PERMIT APPLICATION


REVISIONS

No.	Date	By	Description
-----	------	----	-------------

ALL DIMENSIONS & CONDITIONS MUST BE VERIFIED ON SITE TO FIT JOB

THIS DRAWING IS THE SOLE PROPERTY OF TRIO ARCHITECTURE INC. UNAUTHORIZED REPRODUCTIONS ARE PROHIBITED

TRIOARCHITECTURE.CA

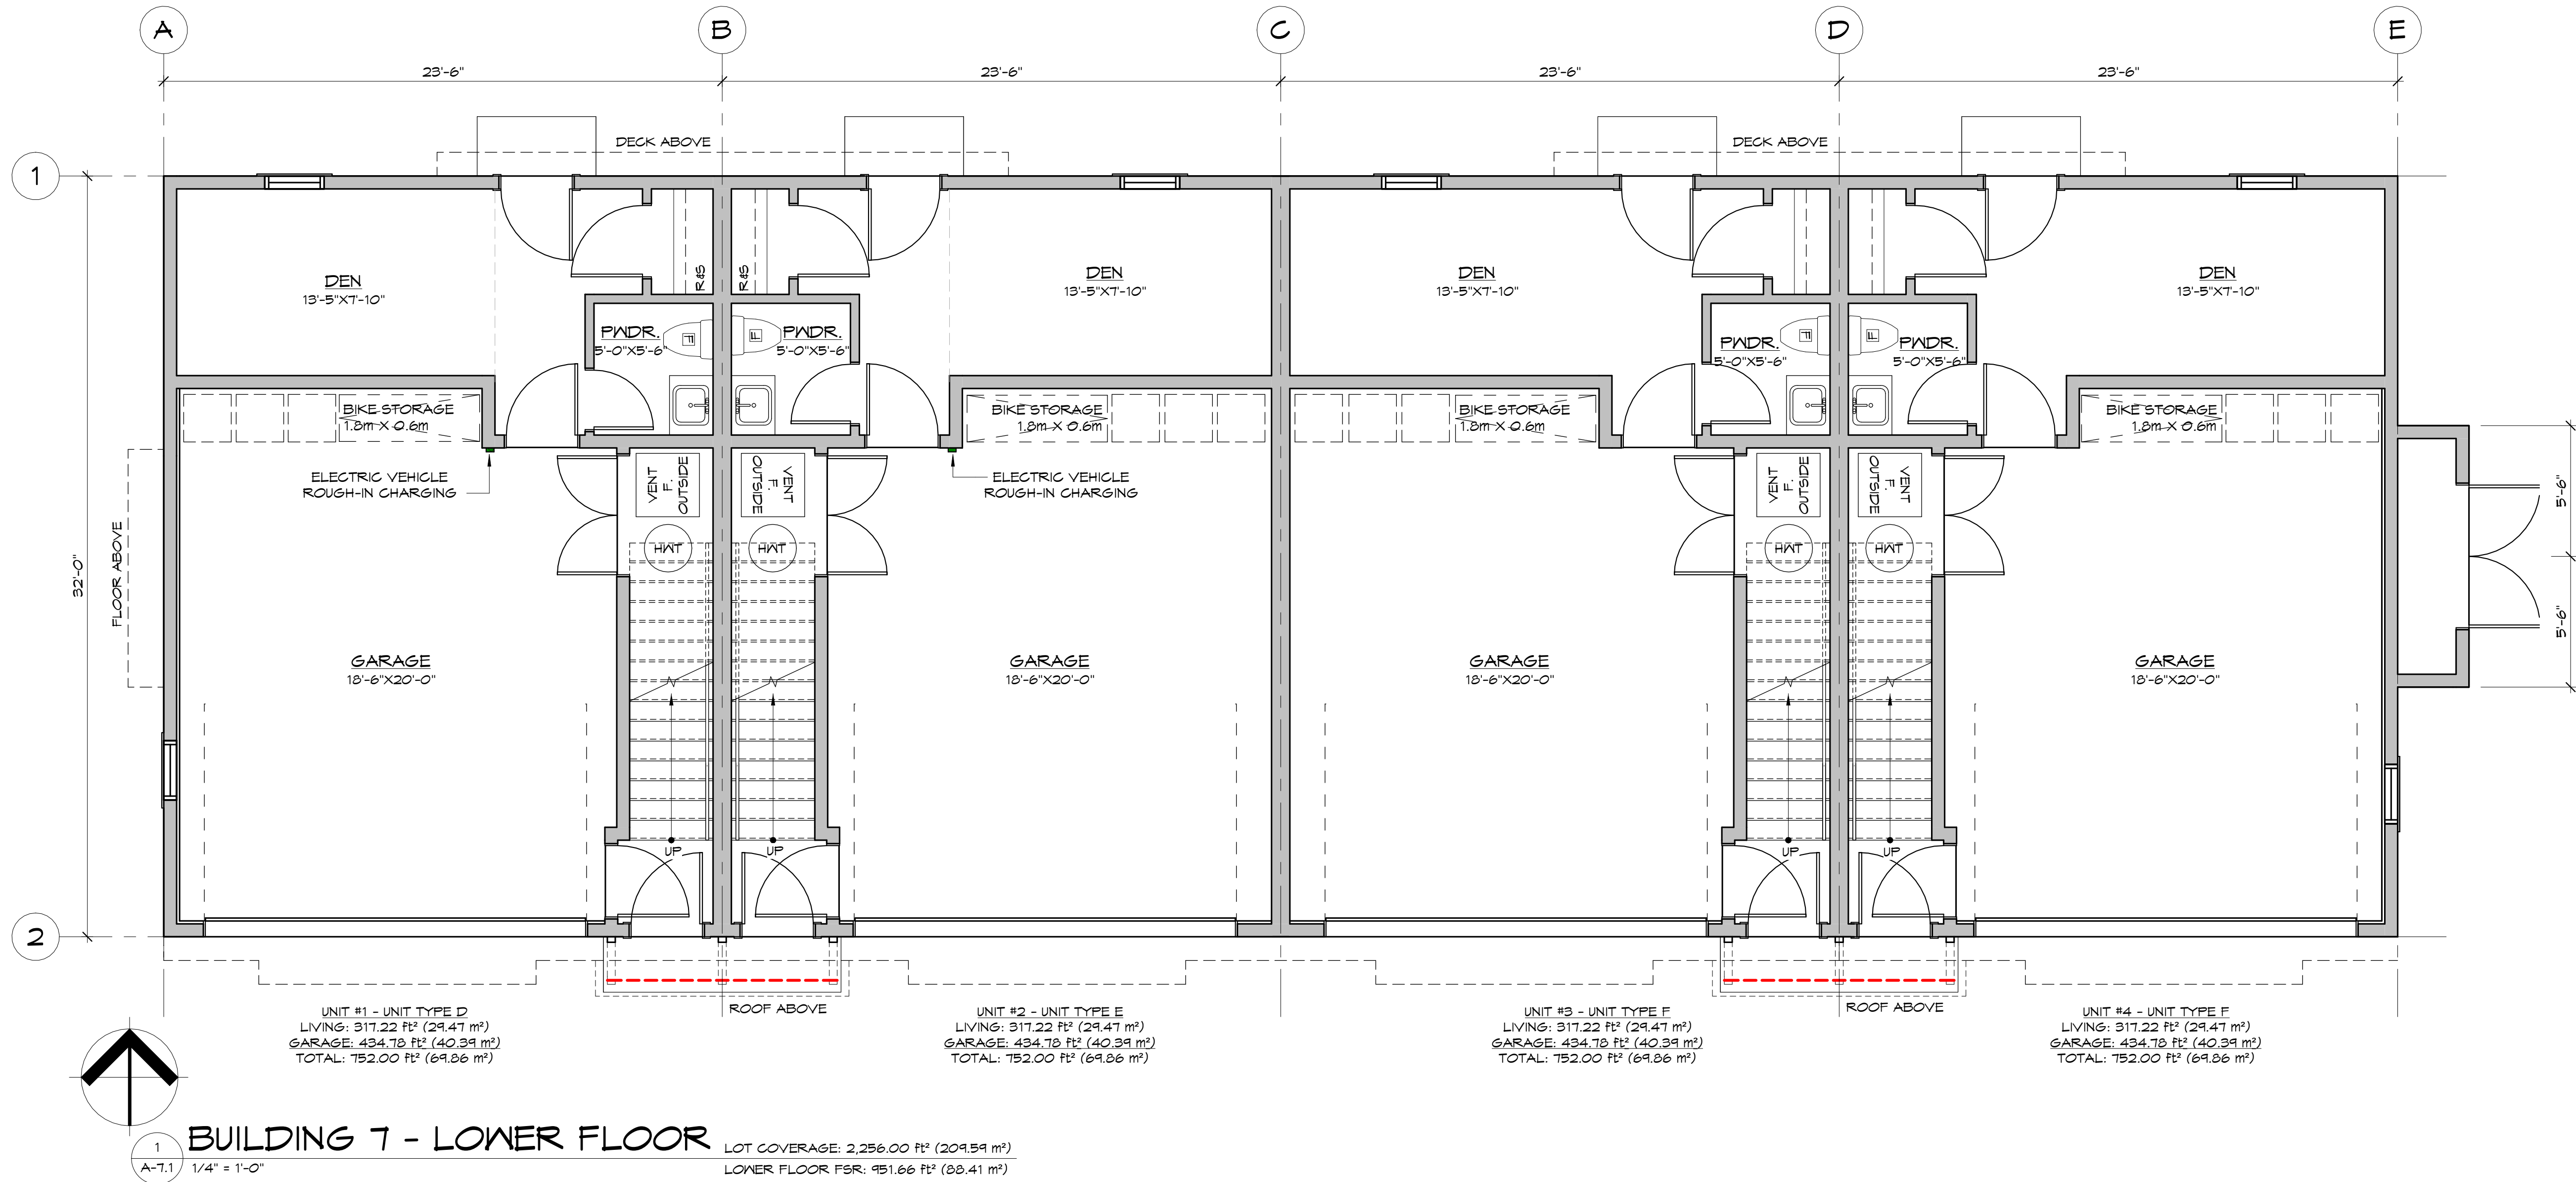

date: 2/27/2025 1:43:29 PM		project:		ARCHITECTURAL SEAL		Trio Architecture Inc.		Unit B 33623 Wildwood Drive Abbotsford, BC V2S 1S2	
scale: 1/4" = 1'-0"		9118 CEDAR STREET MISSION				info@trioarchitecture.ca		604.854.3740	
drawn: NW									
checked: DH									
drawing:		BLDG. 7 - LOWER FLOOR PLAN							
project no.: 221212									
sheet no.:									
A-7.1									

ISSUE TABLE			
No.	Date	By	Description
1	JUNE 2023	DH	DEVELOPMENT PERMIT APPLICATION

500.17' T.O. ROOF
152.45M

490.54' U.F.C.
149.52M

482.48' UPPER FLOOR
147.06M TOP OF SHEATHING

472.37' MAIN FLOOR
143.98M TOP OF SHEATHING

462.27' LOWER FLOOR
140.90M TOP OF SHEATHING
461.61' G.P.E.
140.70M

9'-7 1/2"

8'-0 3/4"

33' - 6 3/4" [11.75 m]
BUILDING HEIGHT

10'-1 1/4"

1'-7 7/8"

1
A-7.4

BUILDING 7 - SOUTH ELEVATION

1/4" = 1'-0"

500.17' T.O. ROOF
152.45M

490.54' U.F.C.
149.52M

482.48' UPPER FLOOR
147.06M TOP OF SHEATHING

472.37' MAIN FLOOR
143.98M TOP OF SHEATHING

462.27' LOWER FLOOR
140.90M TOP OF SHEATHING
461.61' G.P.E.
140.70M

9'-7 1/2"

8'-0 3/4"

33' - 6 3/4" [11.75 m]
BUILDING HEIGHT

10'-1 1/4"

1'-7 7/8"

2
A-7.4

BUILDING 7 - WEST ELEVATION

1/4" = 1'-0"

MATERIAL LEGEND	
	DESCRIPTION
A	HARDIE BOARD
B	HARDIE HORIZONTAL SIDING
C	BRICK VENEER
D	STANDING SEAM METAL ROOF
E	ASPHALT ROOF SHINGLES
F	CONG. ENTRY STEP
G	2X8 FASCIA
H	1X4 WINDOW TRIM
J	ALUMINUM RAILINGS
K	GUTTERS
L	VINYL WINDOW MUNTINS
M	ENTRY DOOR - PAINTED
N	GARAGE DOOR FINISH

date: 2/27/2025 1:43:34 PM

scale: 1/4" = 1'-0"

drawn: Author

checked: DH

project no.: 221212

sheet no.:

A-7.4

project: PROPOSED TOWNHOUSE
9118 CEDAR STREET MISSION

drawing: BLDG. 7 - ELEVATIONS


ARCHITECTURAL SEAL

ISSUE TABLE

No.	Date	By	Description
1	JUNE 2023	DH	DEVELOPMENT PERMIT APPLICATION

REVISIONS		ALL DIMENSIONS & CONDITIONS MUST BE VERIFIED ON SITE TO FIT JOB	
No.	Date	By	Description

TRIOARCHITECTURE.CA

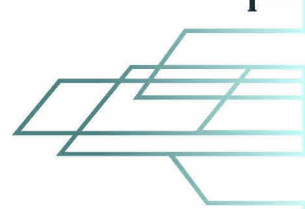

TRIO Architecture Inc.
info@trioarchitecture.ca
604.854.3740

Unit B 33623 Wildwood Drive
Abbotsford, BC V2S 1S2

500.17' T.O. ROOF
152.45M

490.54' U.F.C.
149.52M

482.48' UPPER FLOOR
147.06M TOP OF SHEATHING

472.37' MAIN FLOOR
143.98M TOP OF SHEATHING

462.27' LOWER FLOOR
140.90M TOP OF SHEATHING

461.61' G.P.E.
140.70M

38' - 6 3/4" (11.75 m)
BUILDING HEIGHT

9'-7 1/2"

8'-0 3/4"

10'-1 1/4"

10'-1 1/4"

0'-7 3/4"



1 BUILDING 7 - NORTH ELEVATION
A-7.5 1/4" = 1'-0"

500.17' T.O. ROOF
152.45M

495.55' MID POINT
151.04M

490.54' U.F.C.
149.52M

482.48' UPPER FLOOR
147.06M TOP OF SHEATHING

481.44' M.F.C.
146.74M

472.37' MAIN FLOOR
143.98M TOP OF SHEATHING

471.33' L.F.C.
143.66M

462.27' LOWER FLOOR
140.90M TOP OF SHEATHING

461.61' G.P.E.
140.70M

38' - 6 3/4" (11.75 m)
BUILDING HEIGHT

4'-7 1/2"

5'-0 1/4"

8'-0 3/4"

10'-1 1/4"

10'-1 1/4"

0'-7 3/4"



2 BUILDING 7 - EAST ELEVATION
A-7.5 1/4" = 1'-0"

MATERIAL LEGEND	
DESCRIPTION	
A	HARDIE BOARD
B	HARDIE HORIZONTAL SIDING
C	BRICK VENEER
D	STANDING SEAM METAL ROOF
E	ASPHALT ROOF SHINGLES
F	CONG. ENTRY STEP
G	2X8 FASCIA
H	1X4 WINDOW TRIM
J	ALUMINUM RAILINGS
K	GUTTERS
L	VINYL WINDOW MUNTINS
M	ENTRY DOOR - PAINTED
N	GARAGE DOOR FINISH

ISSUE TABLE		By		Description	
No.	Date	No.	Date	No.	Date
1	JUNE 2023	DH			
DEVELOPMENT PERMIT APPLICATION					
REVISIONS					
No.	Date	No.	Date	No.	Date
ALL DIMENSIONS & CONDITIONS MUST BE VERIFIED ON SITE TO FIT JOB					
THIS DRAWING IS THE EXCLUSIVE PROPERTY OF TRIO ARCHITECTURE INC. UNAUTHORIZED REPRODUCTION IS PROHIBITED					

TRIOARCHITECTURE.CA

TRIO Architecture Inc.

Unit B 33623 Wildwood Drive
Abbotsford, BC V2S 1S2


info@trioarchitecture.ca
604.854.3740

ARCHITECTURAL SEAL

PROPOSED TOWNHOUSE
9118 CEDAR STREET MISSION


BLDG. 7 - ELEVATIONS

date:	2/27/2025 14:38 PM
scale:	1/4" = 1'-0"
drawn:	Author
checked:	DH
project no.:	221212
sheet no.:	A-7.5

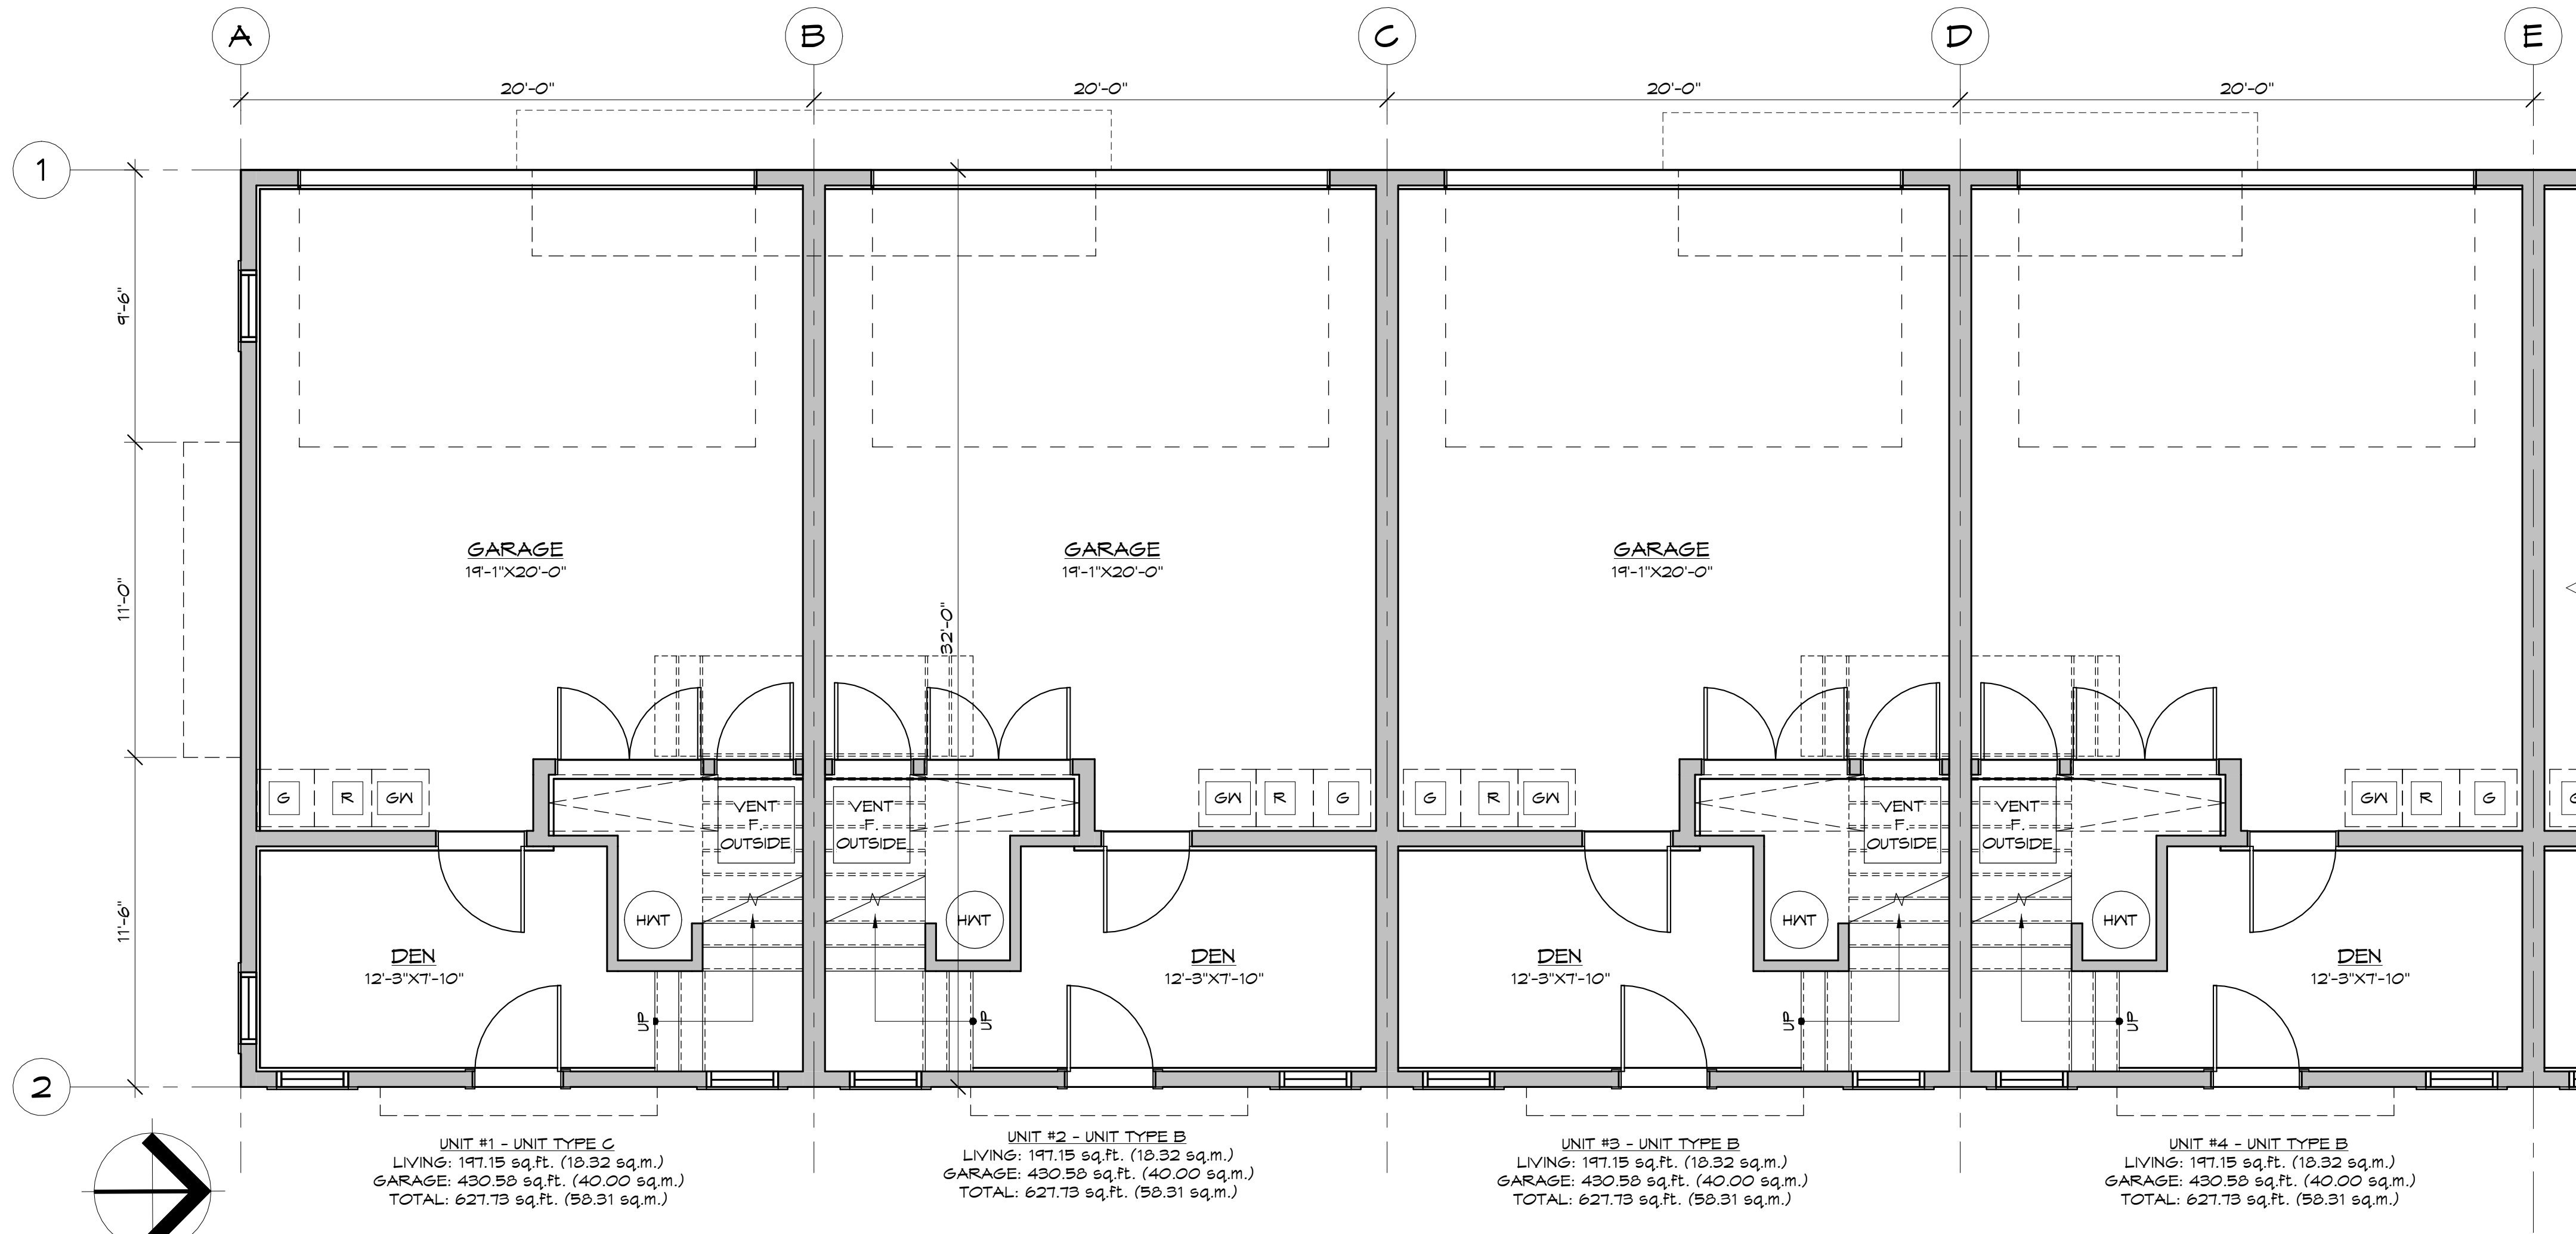


BUILDING 8 - LOWER FLOOR - SOUTH

1 A-8.1 1/4" = 1'-0" LOT COVERAGE: 4,230.19 sq.ft. (393.74 sq.m.)
LOWER FLOOR FSR: 1,102.00 sq.ft. (101.89 sq.m.)

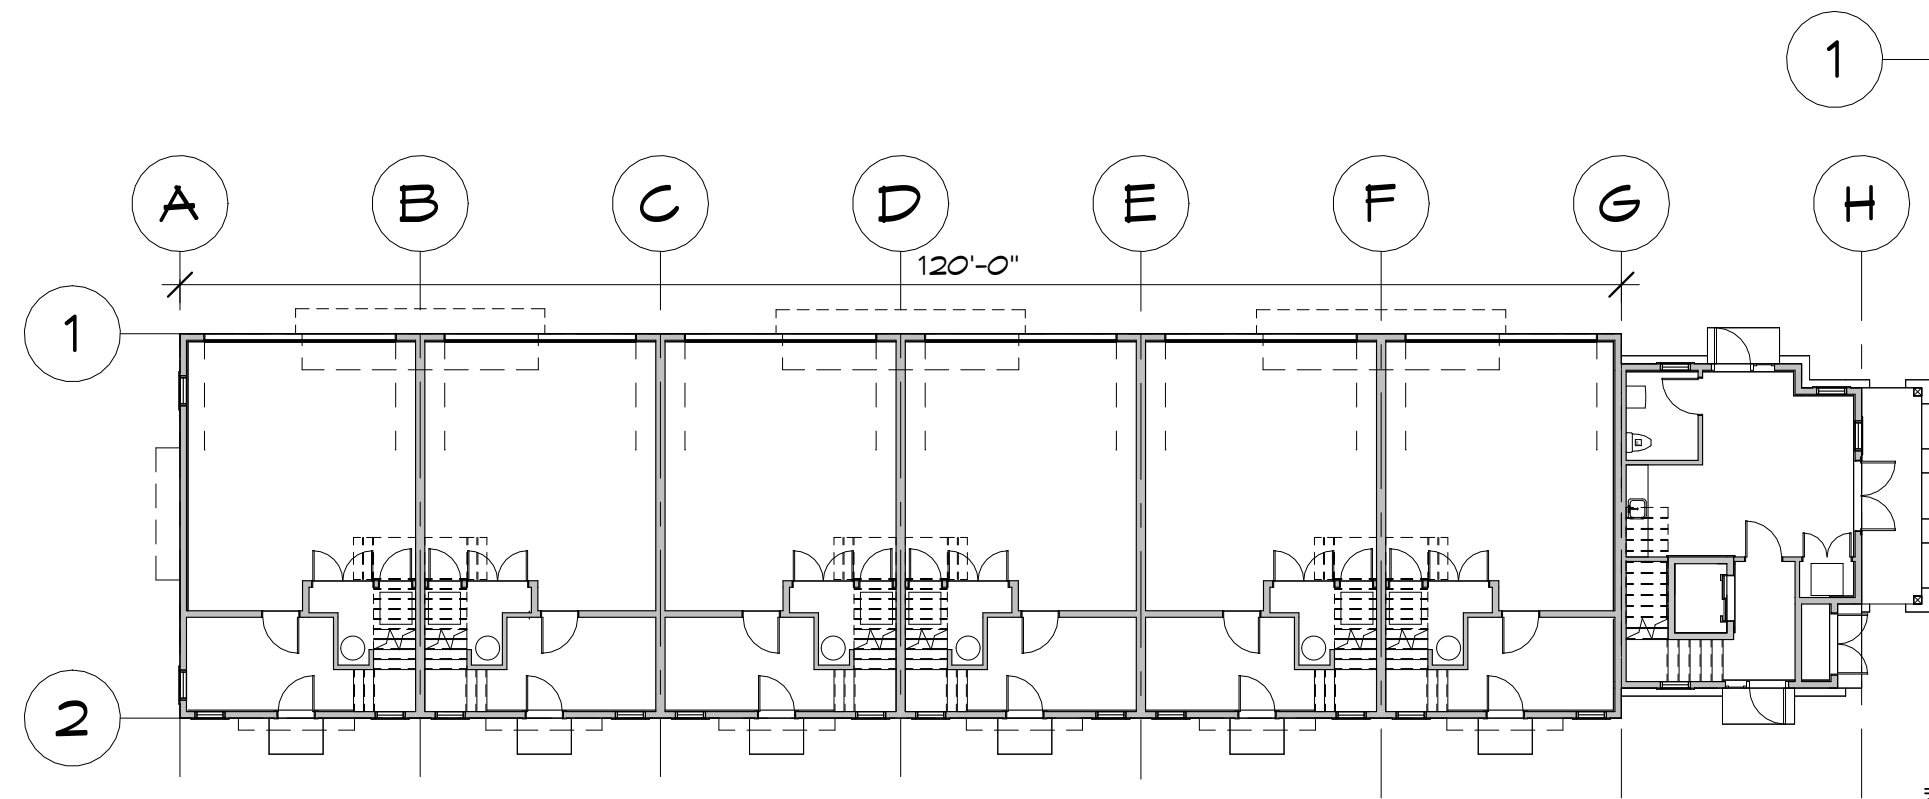

KEY PLAN

3 A-8.1 1/16" = 1'-0"

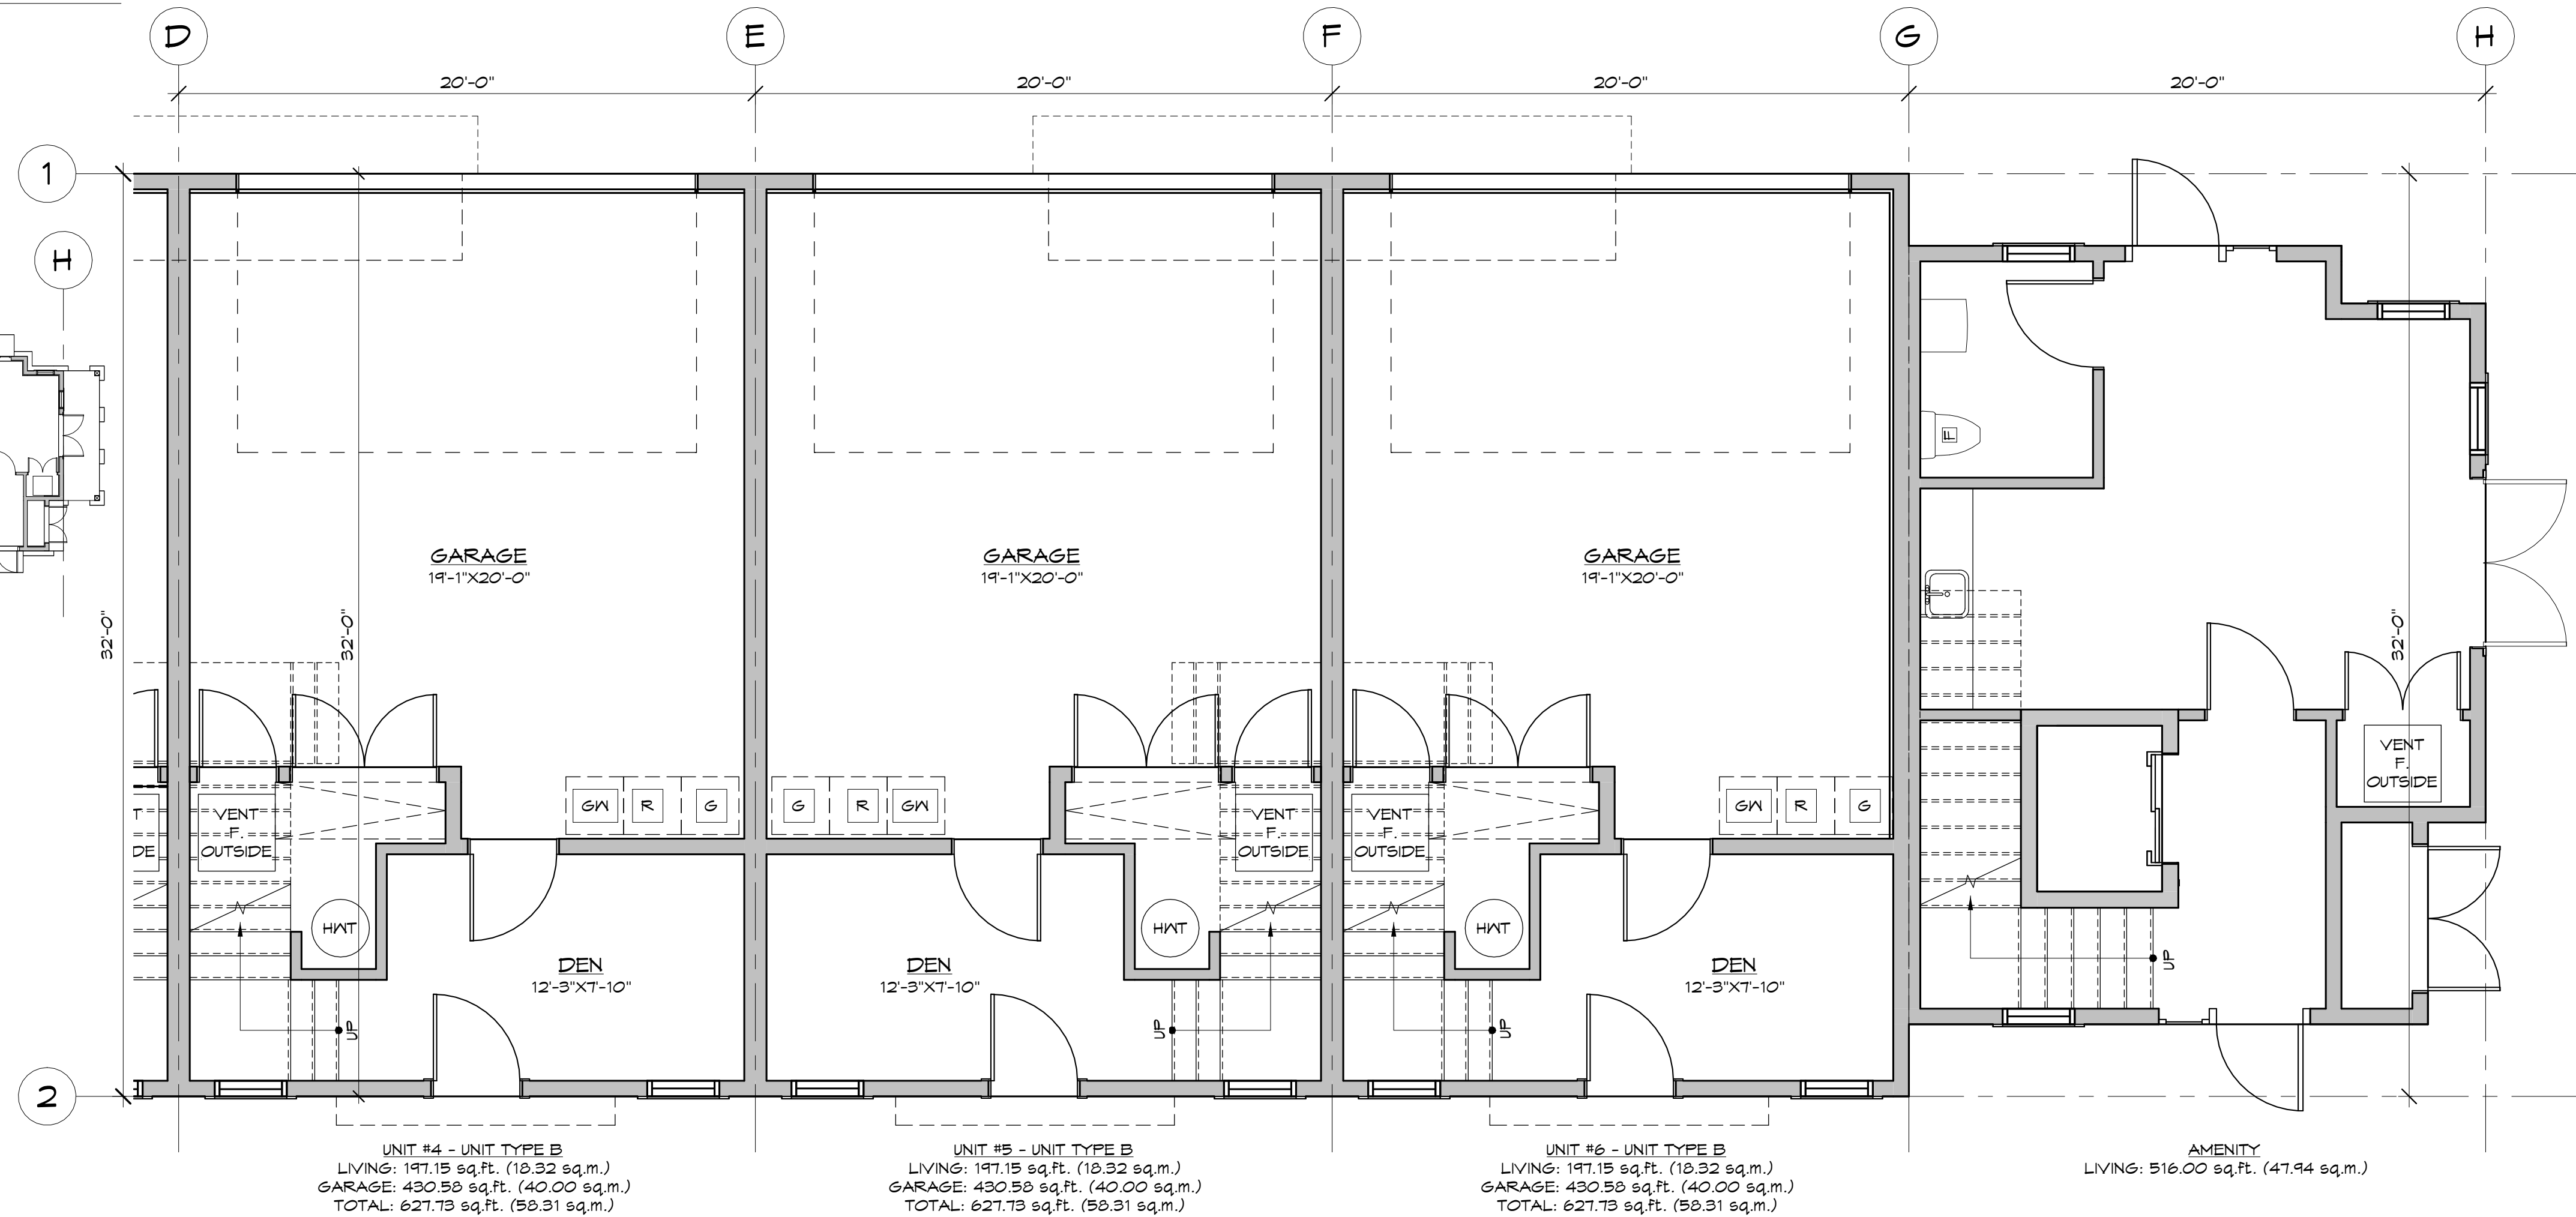

BUILDING 8 - LOWER FLOOR - SOUTH



2 A-8.1 1/4" = 1'-0"

date: 2/27/2025 2:58:54 PM		project: 2272025 2:58:54 PM		project: 2272025 2:58:54 PM	
scale: As indicated		scale: As indicated		scale: As indicated	
drawn: NW		drawn: NW		drawn: NW	
checked: DH		checked: DH		checked: DH	
project no.: 221212		project no.: 221212		project no.: 221212	
sheet no.: A-8.1		sheet no.: A-8.1		sheet no.: A-8.1	
PROPOSED TOWNHOUSE		PROPOSED TOWNHOUSE		PROPOSED TOWNHOUSE	
9118 CEDAR STREET MISSION		9118 CEDAR STREET MISSION		9118 CEDAR STREET MISSION	
BLDG. 8 - LOWER FLOOR PLAN		BLDG. 8 - LOWER FLOOR PLAN		BLDG. 8 - LOWER FLOOR PLAN	
A-8.1		A-8.1		A-8.1	
TRIO Architecture Inc.		TRIO Architecture Inc.		TRIO Architecture Inc.	
Unit B 33623 Wildwood Drive		Unit B 33623 Wildwood Drive		Unit B 33623 Wildwood Drive	
Abbotsford, BC V2S 1S2		Abbotsford, BC V2S 1S2		Abbotsford, BC V2S 1S2	
info@trioarchitecture.ca		info@trioarchitecture.ca		info@trioarchitecture.ca	
604.854.3740		604.854.3740		604.854.3740	
ALL DIMENSIONS & CONDITIONS MUST BE VERIFIED ON SITE TO FIT JOB		ALL DIMENSIONS & CONDITIONS MUST BE VERIFIED ON SITE TO FIT JOB		ALL DIMENSIONS & CONDITIONS MUST BE VERIFIED ON SITE TO FIT JOB	
THIS DRAWING IS THE EXCLUSIVE PROPERTY OF TRIO ARCHITECTURE INC. UNAUTHORIZED REPRODUCTIONS ARE PROHIBITED		THIS DRAWING IS THE EXCLUSIVE PROPERTY OF TRIO ARCHITECTURE INC. UNAUTHORIZED REPRODUCTIONS ARE PROHIBITED		THIS DRAWING IS THE EXCLUSIVE PROPERTY OF TRIO ARCHITECTURE INC. UNAUTHORIZED REPRODUCTIONS ARE PROHIBITED	



MATERIAL LEGEND	
	DESCRIPTION
A	HARDIE BOARD
B	HARDIE HORIZONTAL SIDING
C	BRICK VENEER
D	STANDING SEAM METAL ROOF
E	ASPHALT ROOF SHINGLES
F	CONC. ENTRY STEP
G	2X6 FASCIA
H	1X4 WINDOW TRIM
J	ALUMINUM RAILINGS
K	GUTTERS
L	VINYL WINDOW MUNTINS
M	ENTRY DOOR - PAINTED
N	GARAGE DOOR FINISH



date: 2/27/2025 2:59:01 PM		project:	
scale: As indicated		PROPOSED TOWNHOUSE	
drawn: NW		9118 CEDAR STREET MISSION	
checked: DH		drawing:	
project no.: 221212		BLDG. 8 - ELEVATIONS	
sheet no.: A-8.4			

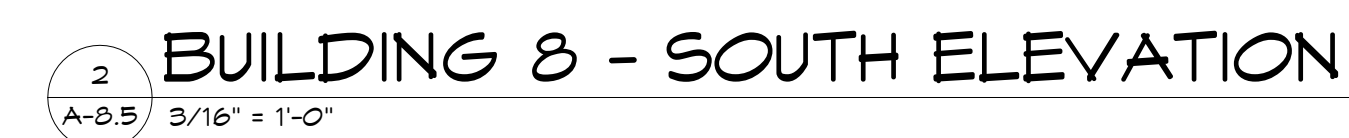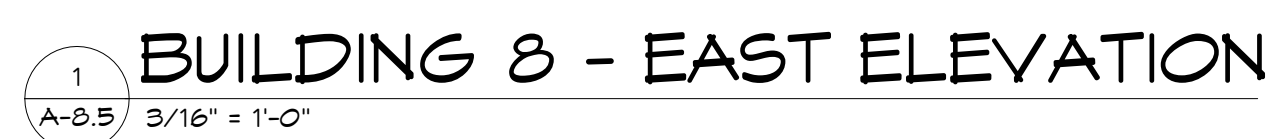[illegible]

Schedule C Landscaping

CEDAR STREET

METAL GATE TO
BE OPEN UNTIL
EAST ROAD IS
CONSTRUCTED

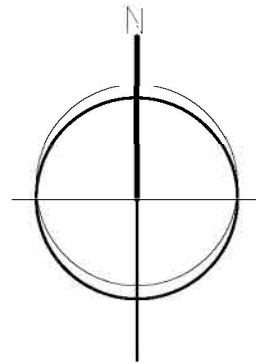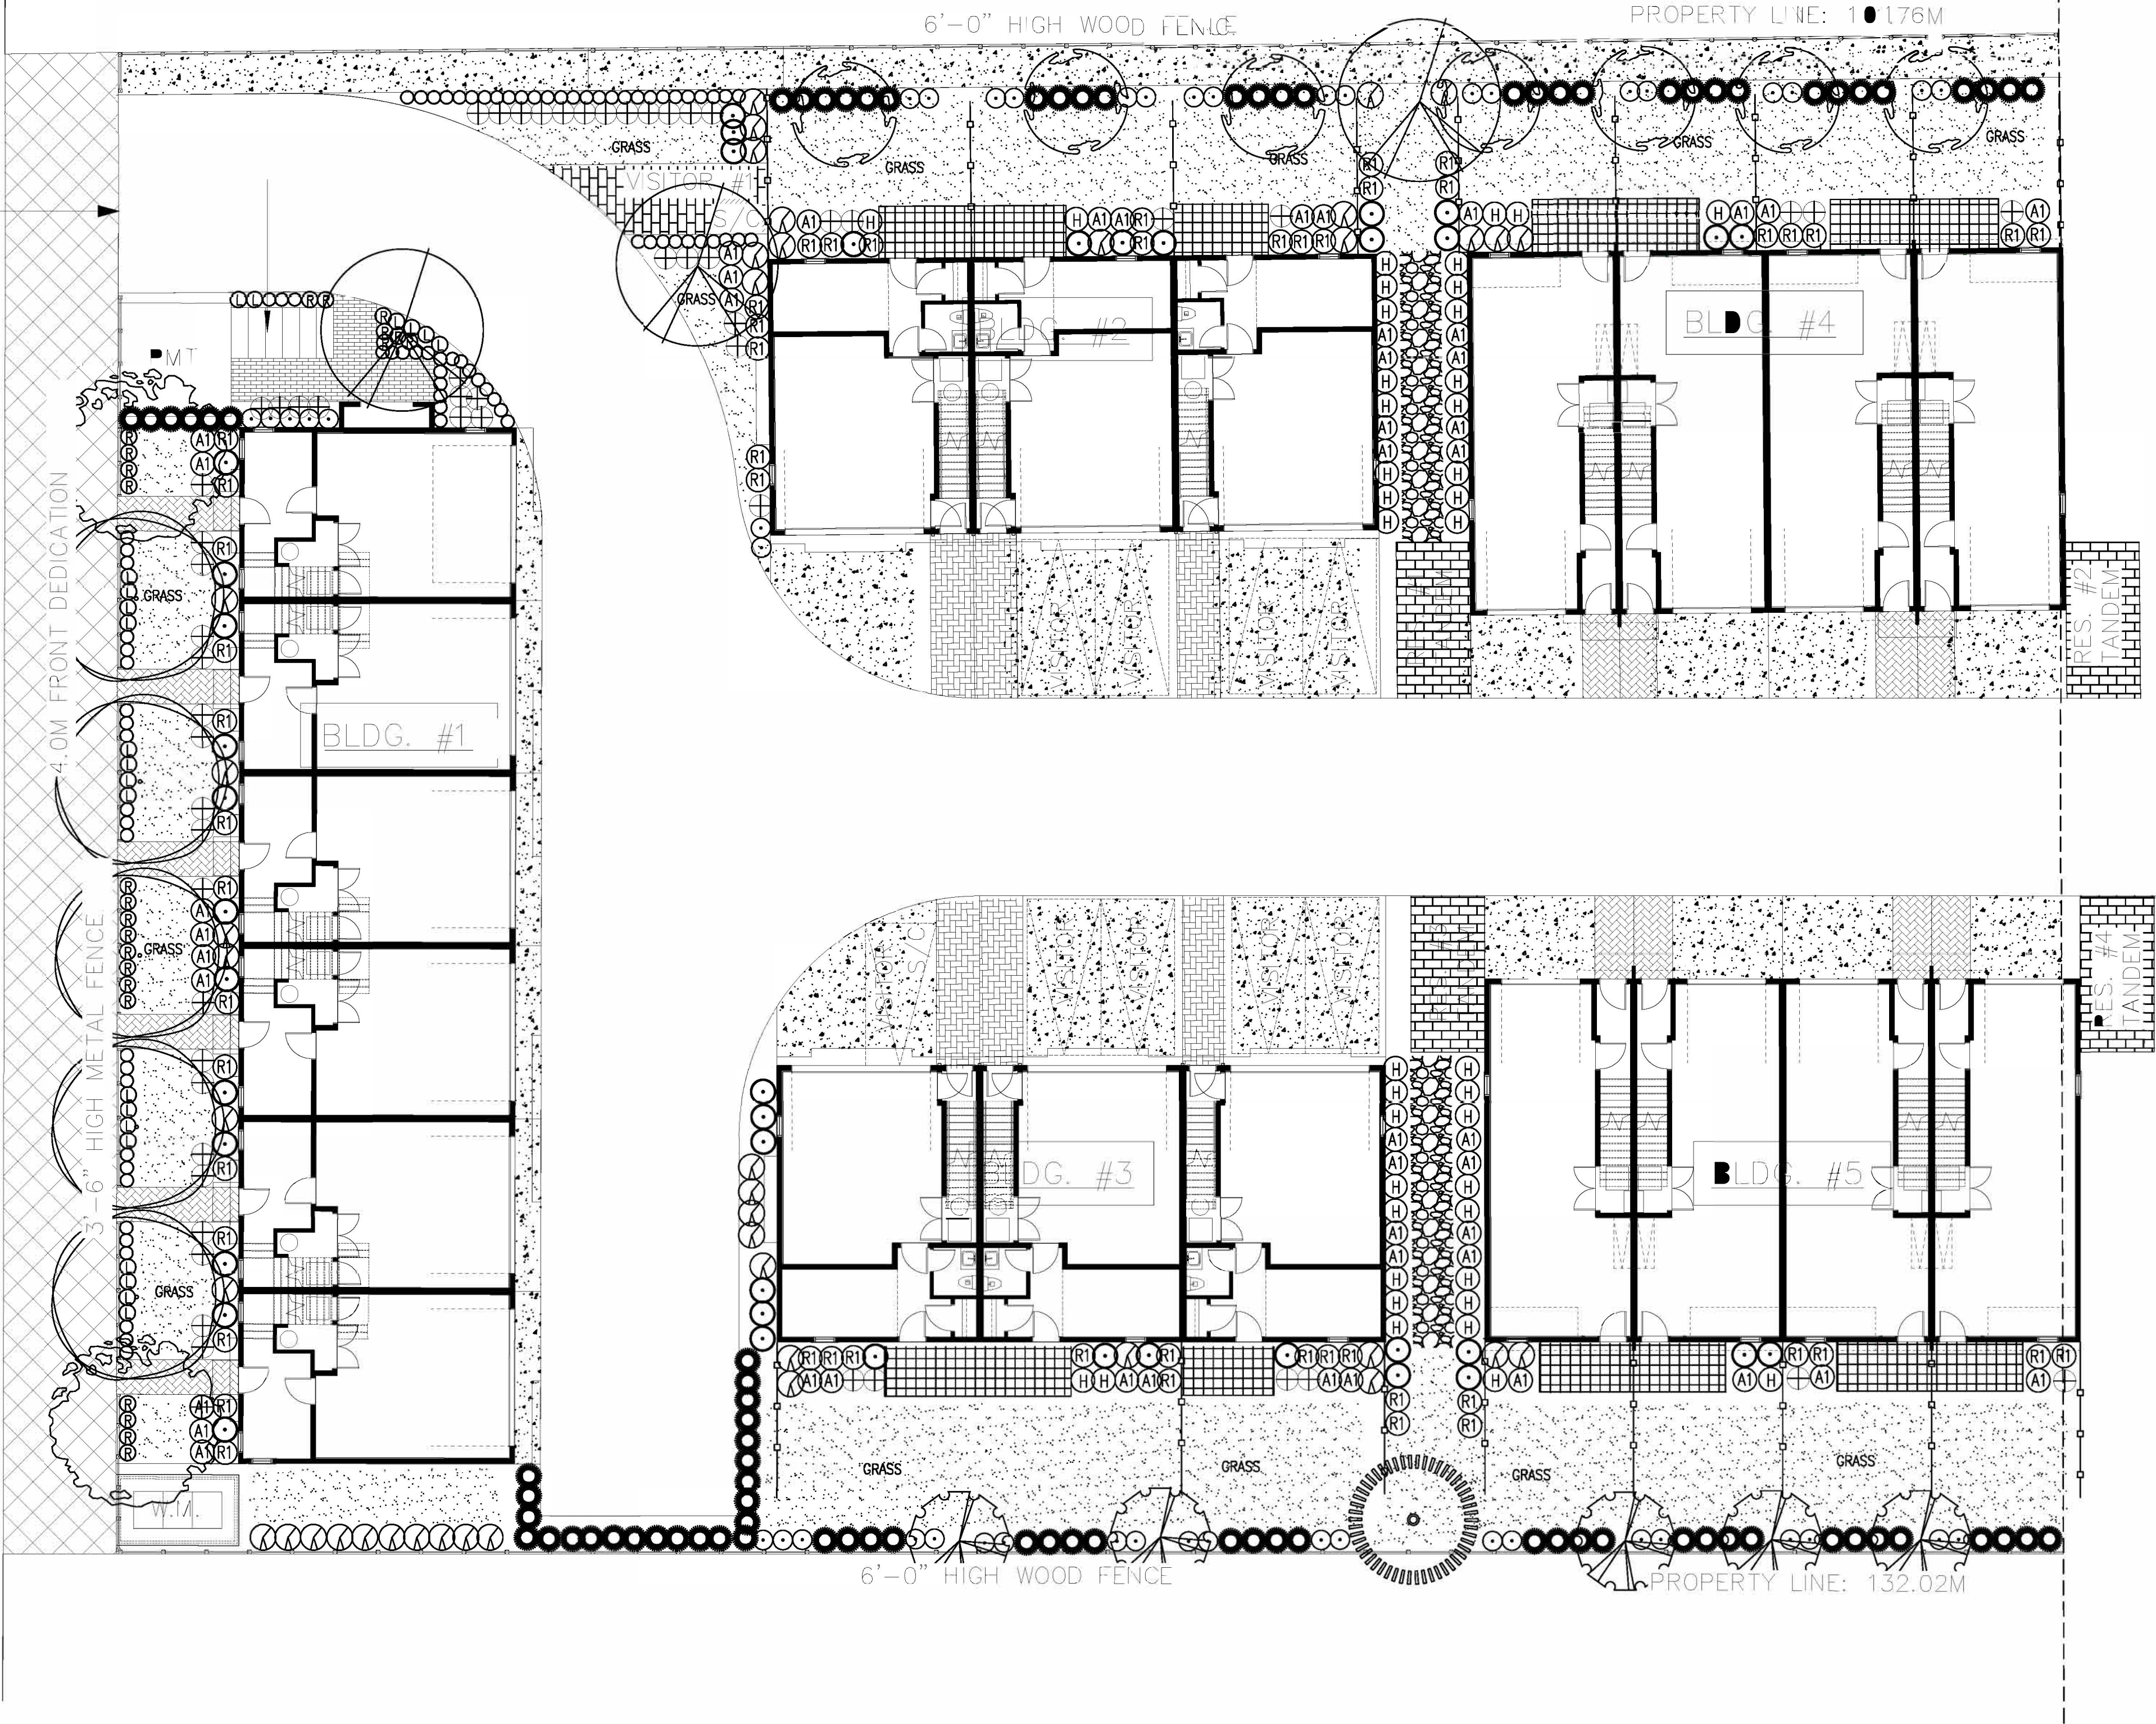

- CONCRETE
- CONCRETE PAVERS
- CONCRETE PAVERS
- STAMPED CONCRETE
- GRAVEL

DATE	REMARKS	NO.
	REVISIONS	

C. KAVOLINAS & ASSOCIATES INC.

BCSLA CSLA

2462 JONQUIL COURT
ABBOTSFORD, B.C.
V3G 3E8

PHONE (604) 850-2368

CLIENT

GAGAN
c/o D & D DESIGN

UNIT B
33623 WILDWOOD DRIVE
ABBOTSFORD, B.C.
V2S 1S2
604-584-8175

TITLE

PLAN VIEW

LANDSCAPE PLAN
TEMP ACCESS
TOWNHOUSE DEV.
9118 CEDAR STREET
MISSION, B.C.

SCALE 1:150	DATE MAR/25
DRAFT	CHK'D
ENL.	CHK'D
APPR'D	AS BUILT

PRINTED	JOB No.
	DRAWING No.
	L-1


PRINTED	JOB No.
	DRAWING No. L-1A 

Diagram illustrating the relationship between the column, finished grade, compacted grade, and the bottom of the column:

- 3'-0" [914 mm]
- 0'-0" [0 mm]
- FINISHED GRADE
- COMPACTED GRADE
- (3'-0") [914 mm]
- BOTTOM OF BURIED COLUMN

NOTES / GENERAL

-
- Diagram illustrating the planting detail for shrubs and ground cover plants. The diagram shows a cross-section of the planting area with the following components and instructions:
- SAUCER**: SHALL BE SOAKED WITH WATER IMMEDIATELY AFTER PLANTING.
 - 50 MM BARK MULCH**: BURLAP ROLLED DOWN INTO EXCAVATION ON B&B PLANTS.
 - FOR BARE ROOT & CONTAINERIZED PLANTS**: SPREAD & LAY OUT ROOTS.
 - PREPARED SUBGRADE**.
 - PREPARED GROWING MEDIUM**.
 - ROOT BALL**.
 - 60 CM SAUCER**.
 - FINI GRADE**.
- PLANTING DETAIL – SHRUBS & GRD. COVER PLANTS**
- SECTION
- N.T.

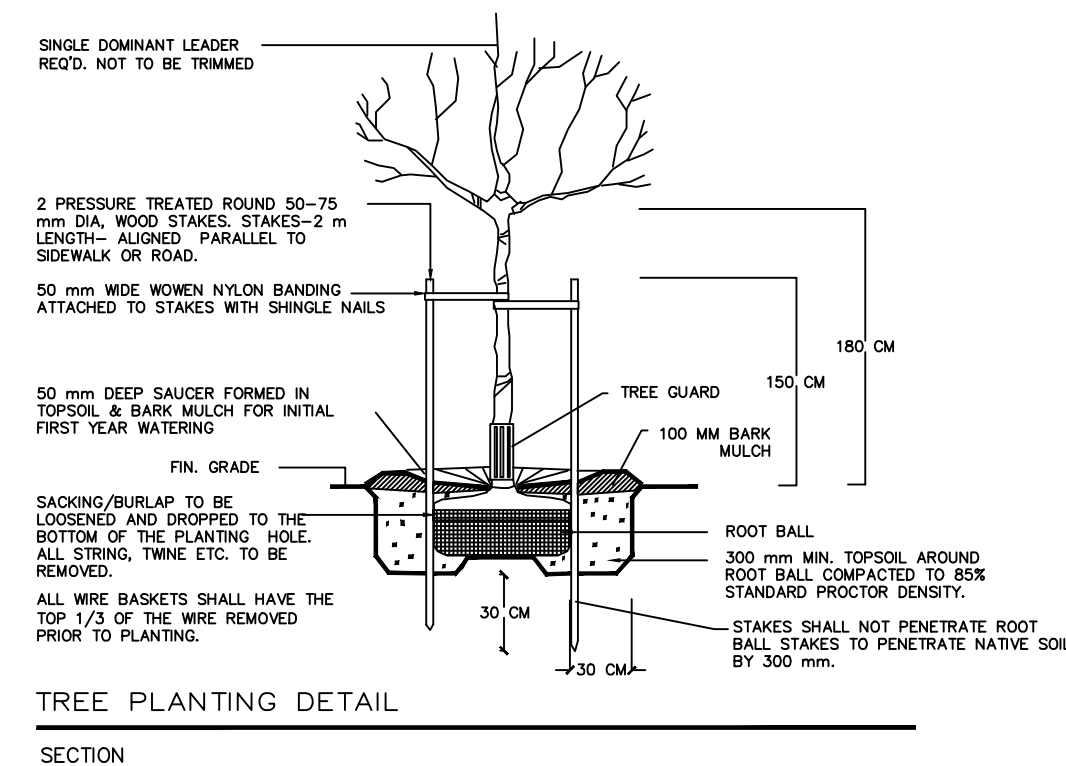

N.T.S.

CLIENT

GAGAN
c/o D & D DESIGN
UNIT B
33623 WILDWOOD DRIVE
ABBOTSFORD, B.C.
V2S 1S2
604-584-8175

TITLE

PLAN VIEW

SCALE	N.T.S.	DATE	MAR/25
DRAFT		CHK'D	
ENG.		CHK'D	
APPR'D		AS BUILT	

PRINTED	JOB No.
	DRAWING No. L-1B 

ON-SITE LANDSCAPING

Security bond required for Building Permit
22-Mar-25
Townhouse Development

Prepared by: C. Kavolinas & Assoc. Inc.

e: clark@kavolinas.ca

Project Address: 9118 Cedar Street
Mission, BC

Item	Size	Unit	Qty	Unit Cost	Bonding
SOFT LANDSCAPE					
Trees:					
Coniferous Trees:					
Thuja Plicata	3.00m	each	2	400	800
Deciduous trees:					
Acer Compestra	6cm	each	14	400	5600
Quercus Robur	6cm	each	10	400	4000
Cornus Florida 'Rubrum'	6cm	each	6	400	2400
Acer Palmatum 'Bloodgood'	6cm	each	2	400	800
Acer Rubrum 'Bownhall'	6cm	each	8	400	3200
Shrubs:					
Sarcococca Hookerana Humilis	#3 pot	each	47	35	1645
Azalea Japonica 'Hino Crimson'	#3 pot	each	90	35	3150
Azalea Northern Lights 'Mandarin Lights'	#3 pot	each	100	35	3500
Buxus Macorphylla 'Winter Gem'	#3 pot	each	134	35	4690
Hydrangea Macrophylla 'Nikko Blue'	#3 pot	each	82	35	2870
Medium Rhododendron (various)	#3 pot	each	120	35	4200
Hosta (Various)	#3 pot	each	61	35	2135
Syringa Vulgaris 'Michel Buchner'	#3 pot	each	66	35	2310
Lavandula Angustifolia 'Munstead'	#3 pot	each	14	35	490
Rudbeckia Triloba	#3 pot	each	20	35	700
Thuja Occidentalis 'Smaragd'	1.50m	each	155	35	5425
Topsoil: Topsoil	Area	m ³	419	28	11732
Grass: Sod	Area	m ²		8	0
SOFT LANDSCAPE - SUBTOTAL					59647
Item	Size	Unit	Qty	Unit Cost	Bonding
HARD LANDSCAPE					
42" high fence	42" high	lm	130	65	8450
6' high fence	6' high	lm	265	110	29150
HARD LANDSCAPE - SUB-TOTAL					37600
Item	Size	Unit	Qty	Unit Cost	Bonding
SITE FURNISHINGS					
Amenity					
Bollard Lighting		each	45	850	38250
Maglin Bench		each	1	1200	1200
Stepping Columns		each	1	4700	4700
Fibar Play Surface		each	20	120	2400
SITE FURNISHINGS - SUBTOTAL					46550
Soft Landscape					59647
Hard Land					37600
Site Furnishings					46550
SUB TOTAL					143797
10% contingency					14379
TOTAL					158176

This estimate is for bonding only. C. Kavolinas & Associates Inc. is not responsible for any discrepancies in construction.

