Attachment B - Site Plan

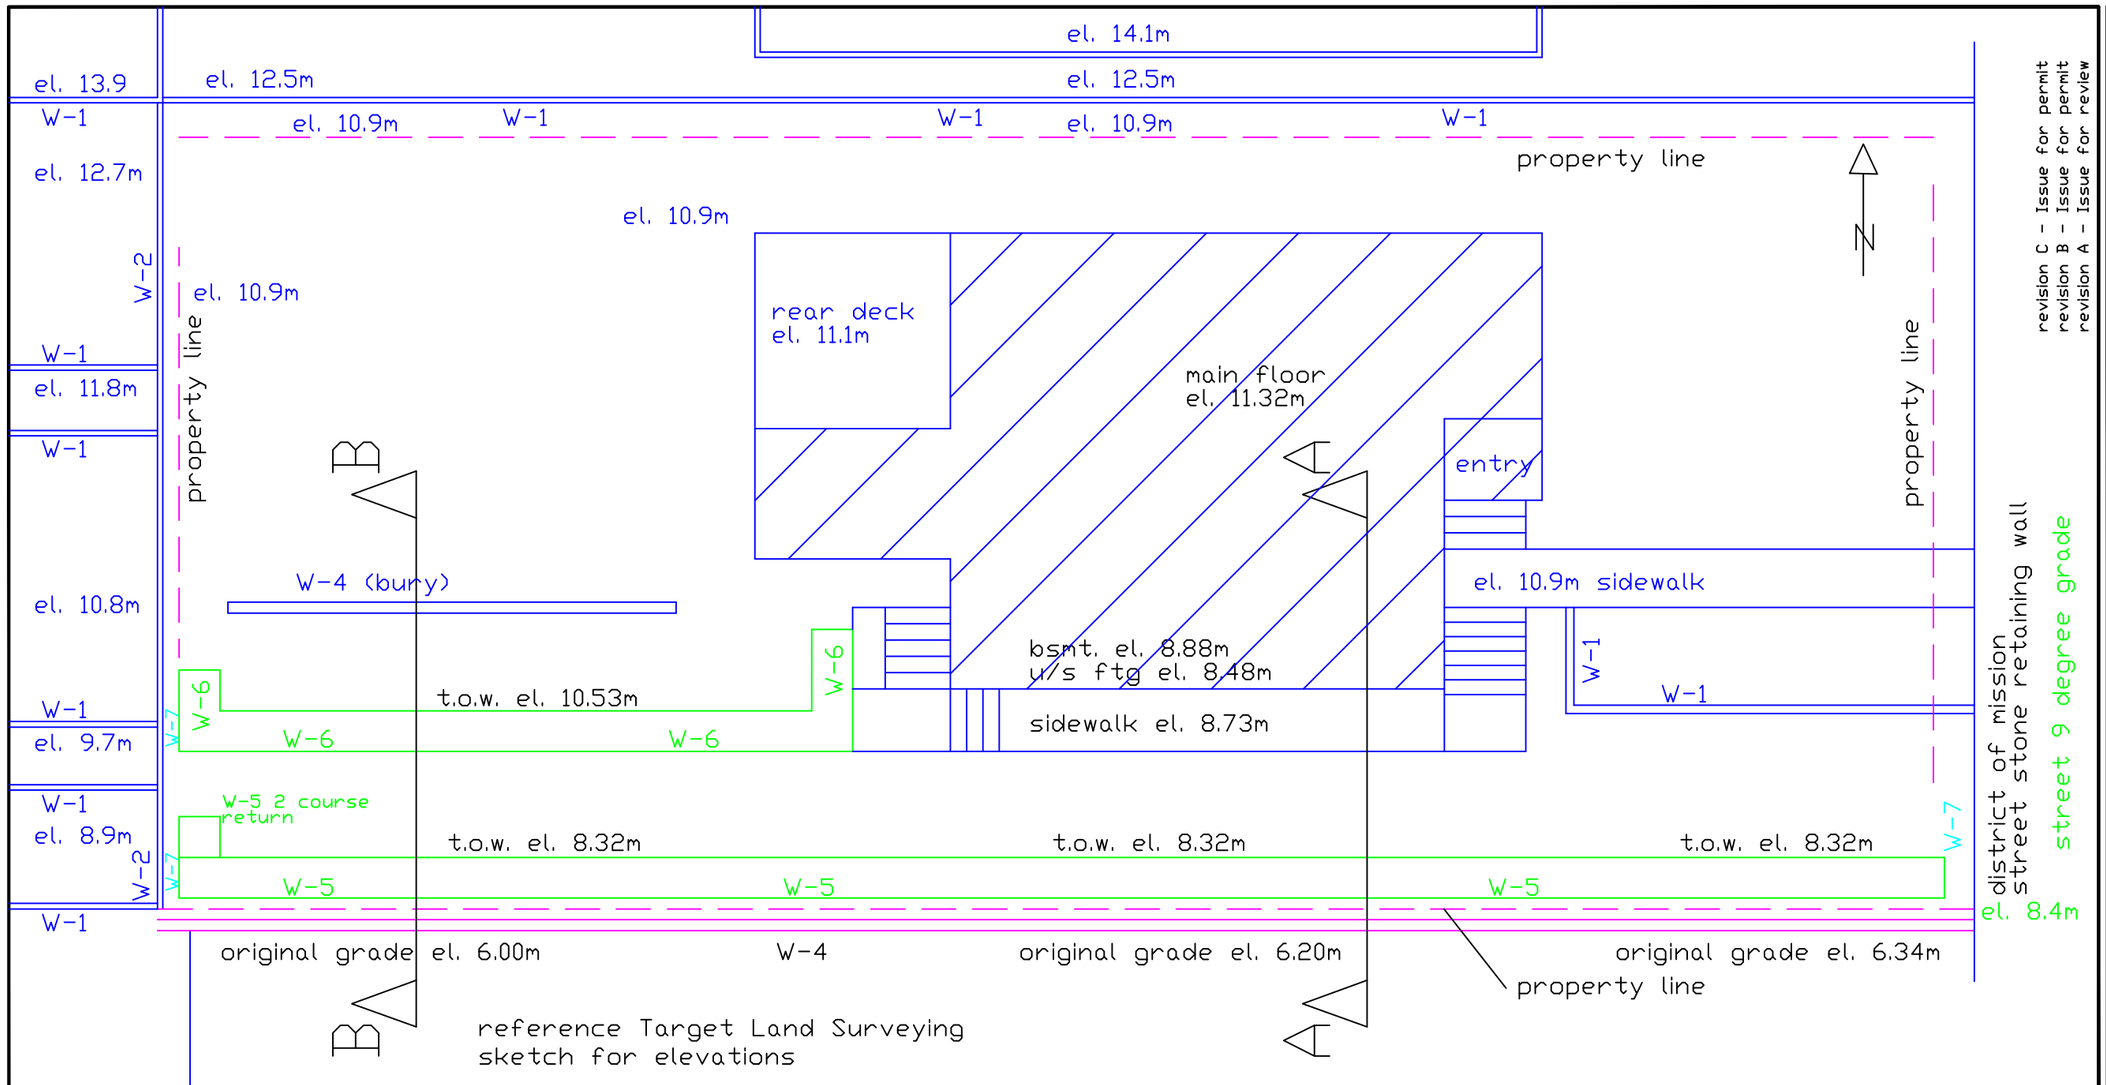

W-1 = existing neighbor timber retaining wall
W-2 = existing neighbor fence failing retaining wall
W-3 = existing reinforced concrete retaining wall
W-4 = original neighbor failing concrete retaining wall

W-5 = new Octa(lock)block retaining wall t.o.wall 8.32m
c/w 8"x16" concrete top curb R/w 15Mcont & 15M dwls
W-6 = new Octa(lock)block retaining wall t.o.wall 10.53m
W-7 = concreteplug infill beyond property to stabilize

feet 5 10 20 30
meter scale 5 10

final site grading

reference 702 for additional notes

revision C - Issue for permit
revision B - Issue for permit
revision A - Issue for review

revision	
date	
	G
	F
	E
	D
21/02/21	C
15/01/21	B
29/02/20	A

Roger Wong, Engineer
0992059 B.C. Ltd. Vanc
rtwong@shaw.ca

7451 Dunsmuir Street
Mission, B.C.
South property retaining

701

FNAME:DUNSMUIR
REVDATE:29/02/2020
BOBGRAYFAB