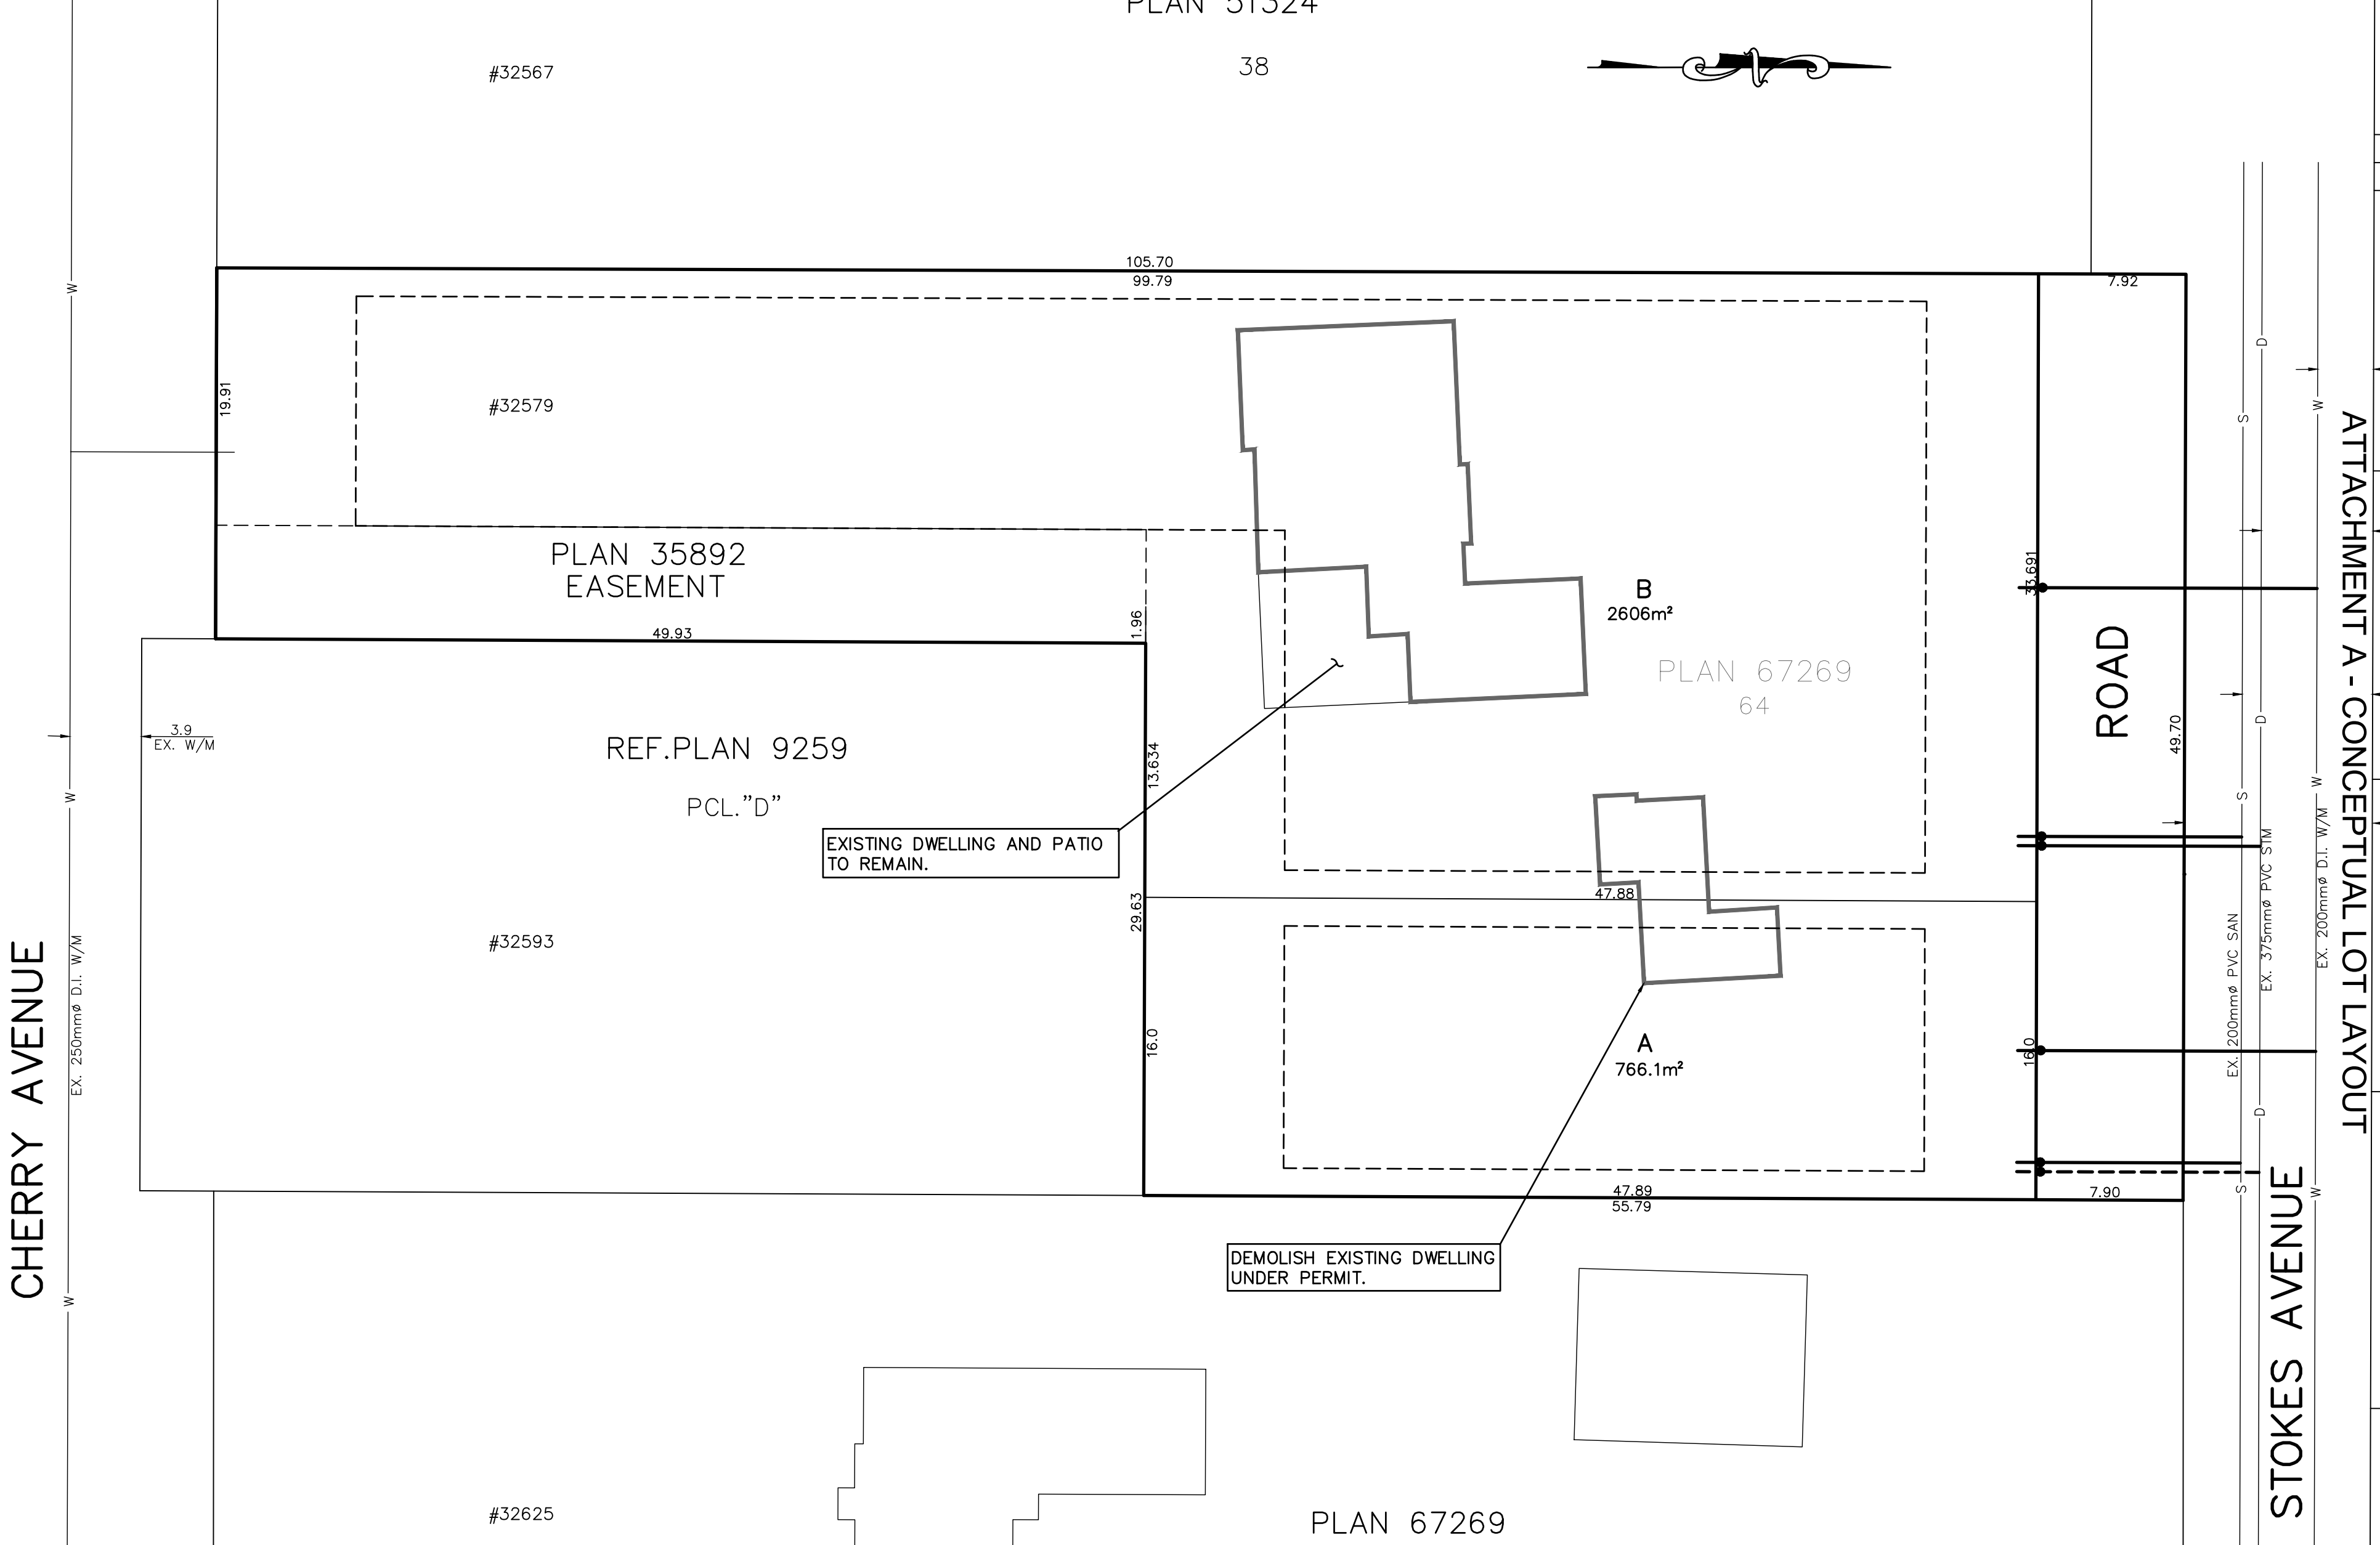ATTACHMENT A - CONCEPTUAL LOT LAYOUT