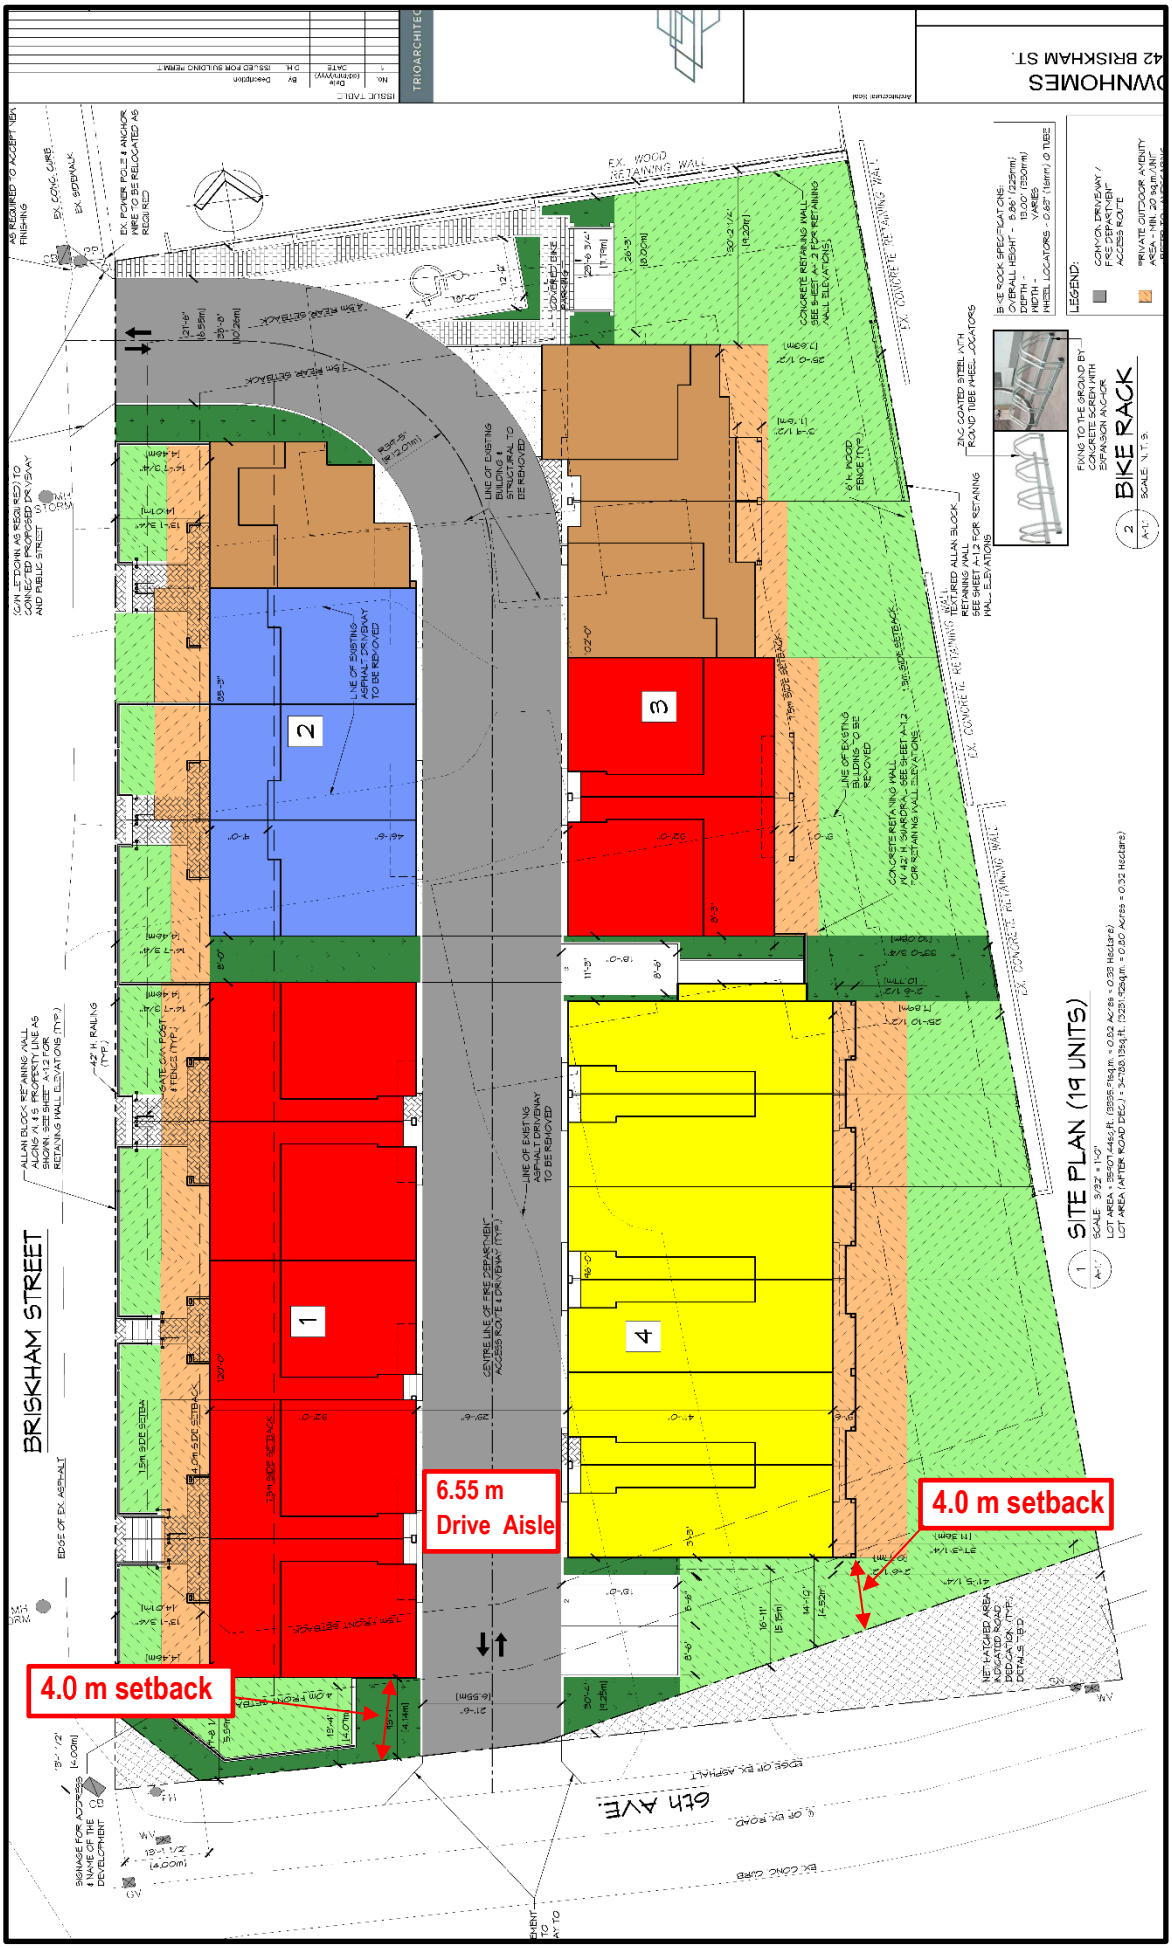Attachment C - Site Plan